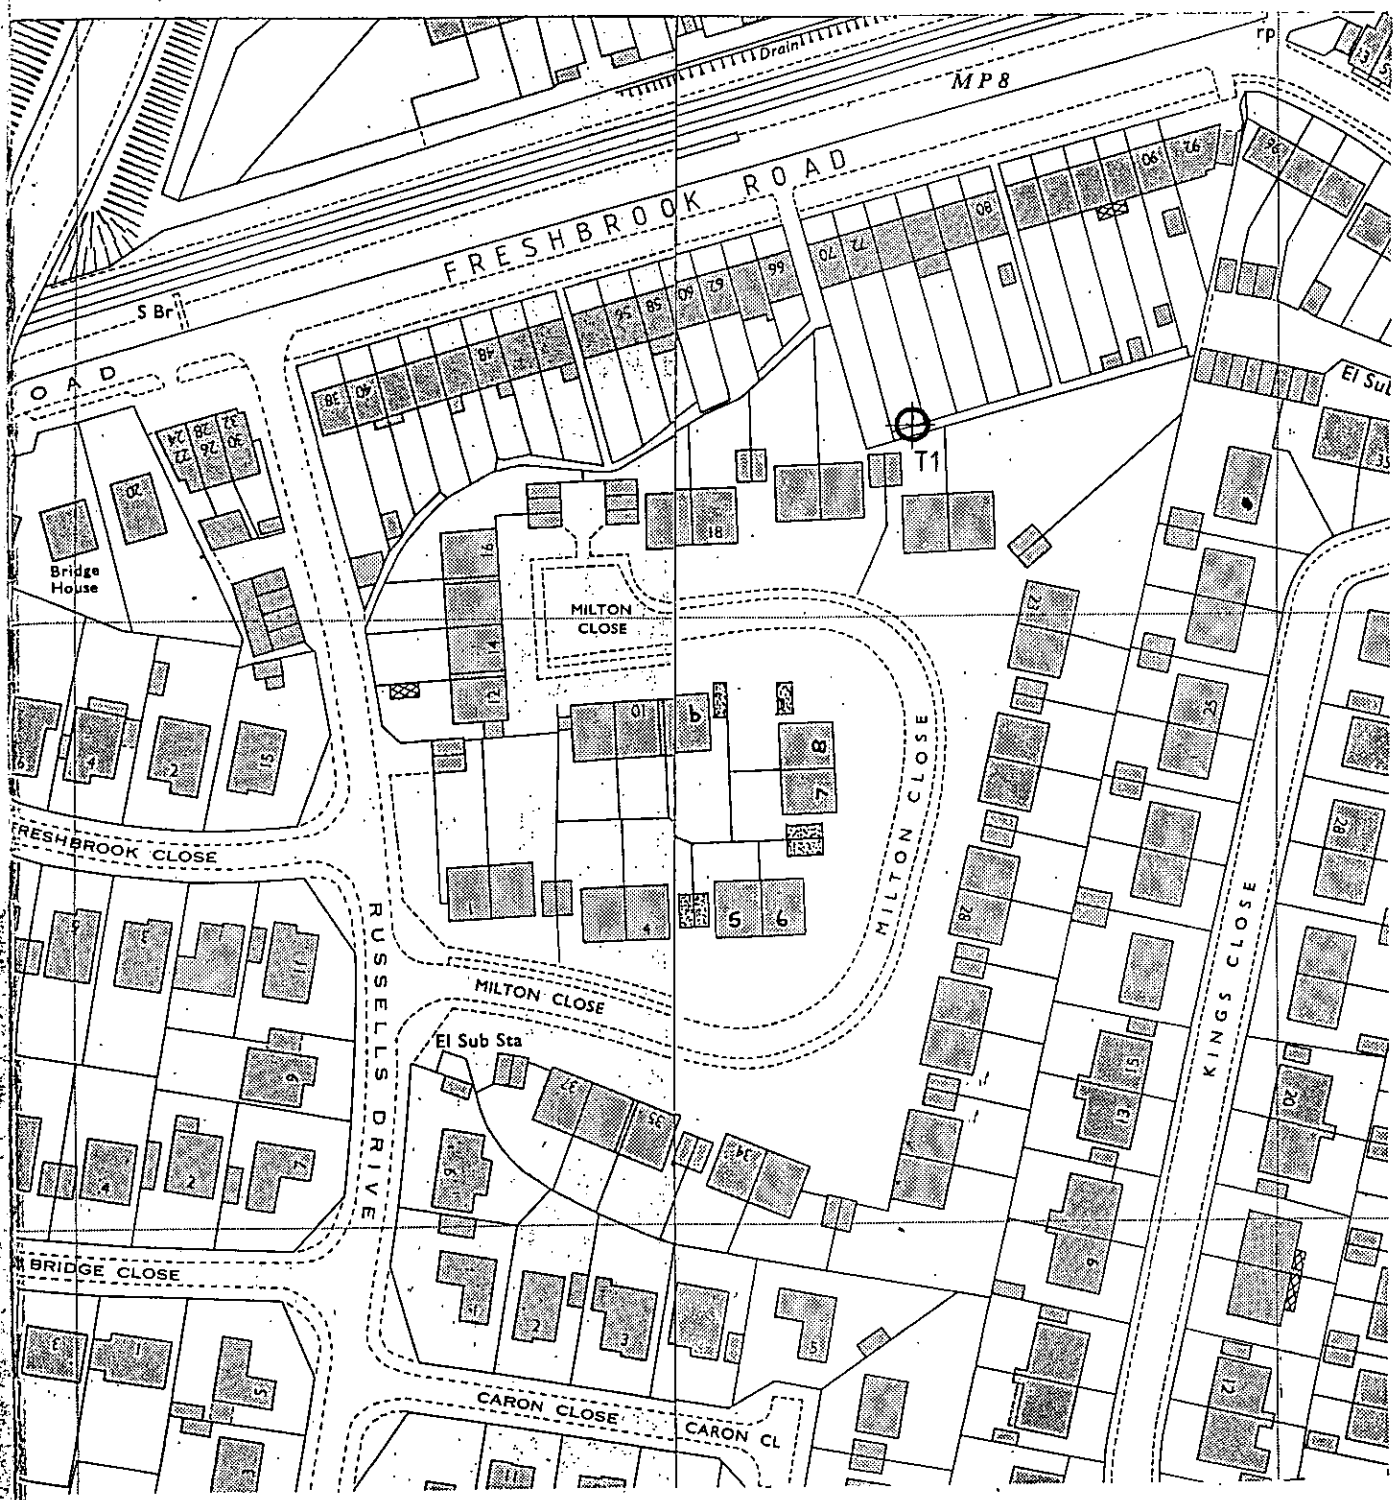


TREE PRESERVATION ORDER
72, FRESHBROOK ROAD, LANCING.

13·53/4/93(L)

T1. SYCAMORE

Scale 1:1250

ADUR DISTRICT COUNCIL

DEVELOPMENT SERVICES DEPARTMENT

D.J. WADE, B.Sc (ECON), MCD, MRTPI
Director of Development Services

Civic Centre · Ham Road · Shoreham-by-Sea · Sussex BN4 6PR
Telephone Shoreham-by-Sea (0273) 455566