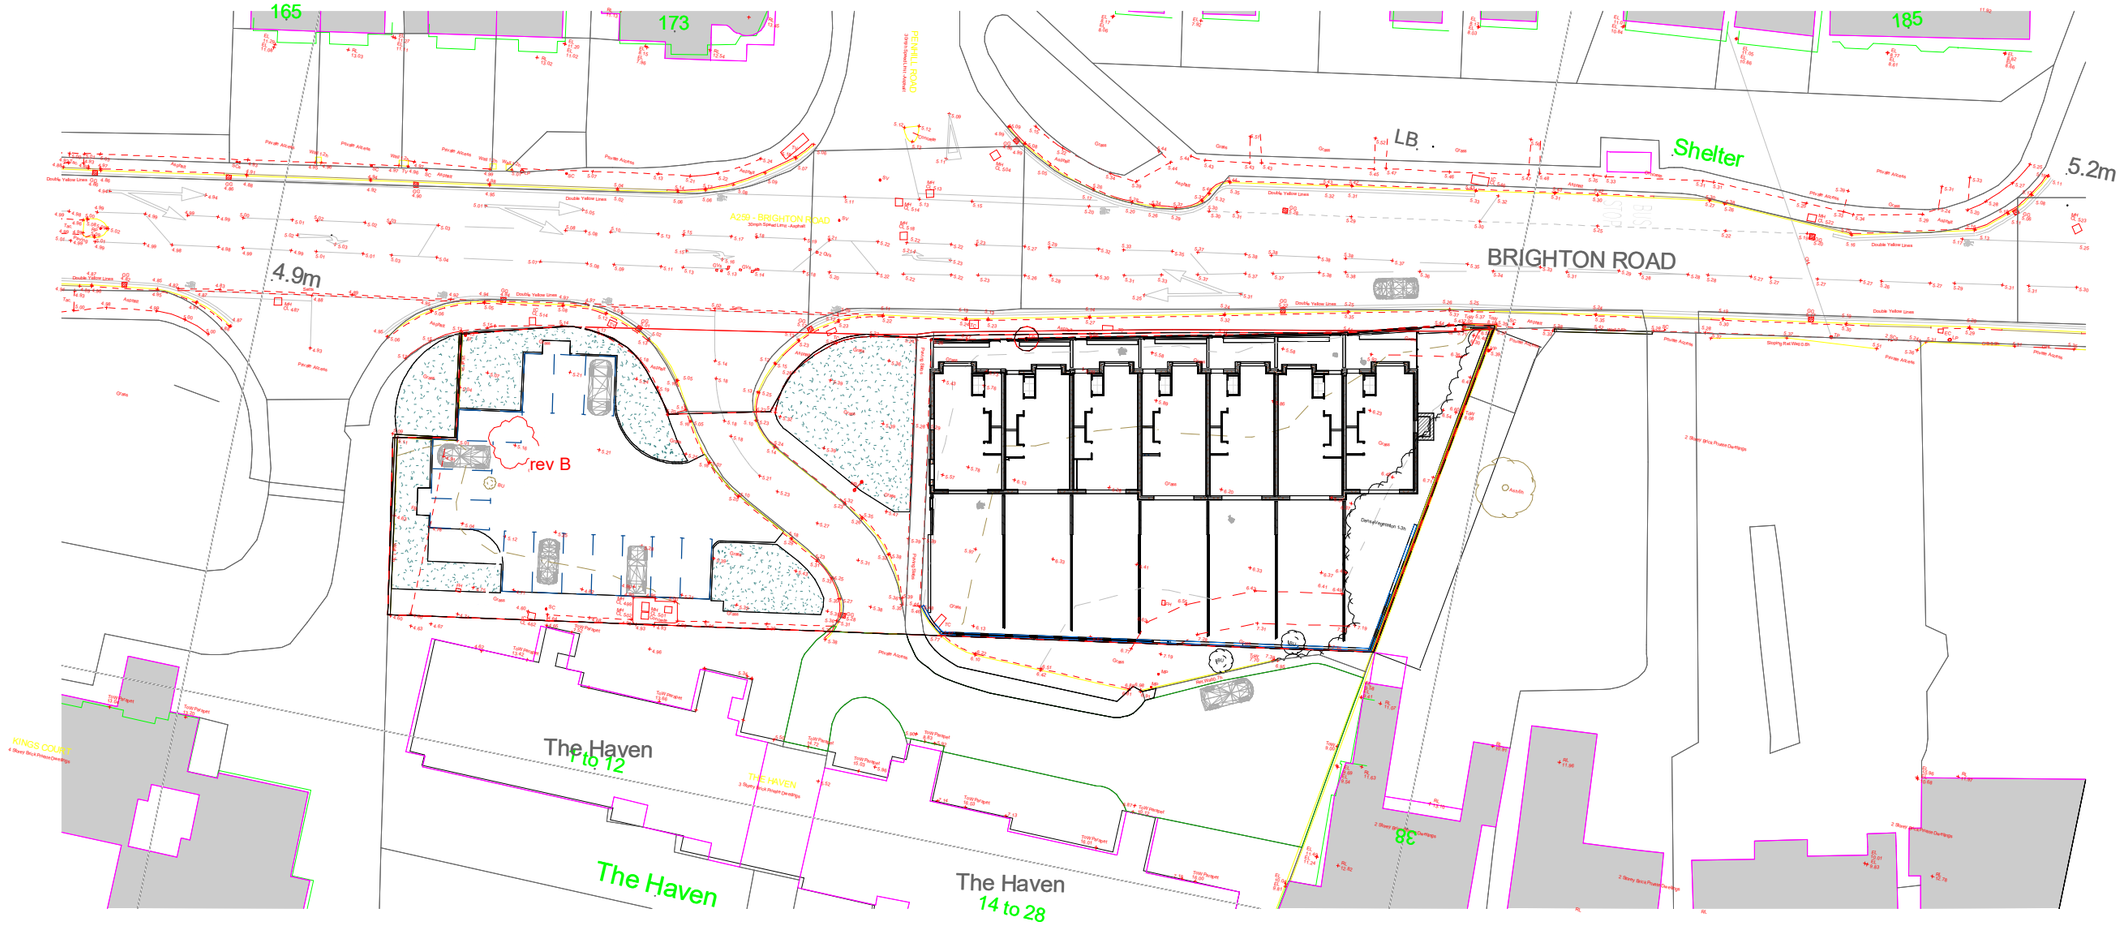

0 5 10 30m
scale bar

1:500

N

csarchitects

e: info@csarchitects.co.uk

B	22.03.23	Parking lines altered

project: Beach Close, Lancing

Brighton Rd.
BN15 8EU

date: 19.01.23

dwg no: 325

Location Plan

Non Material Alterations rev: A