

T.P. OFFICE COPY

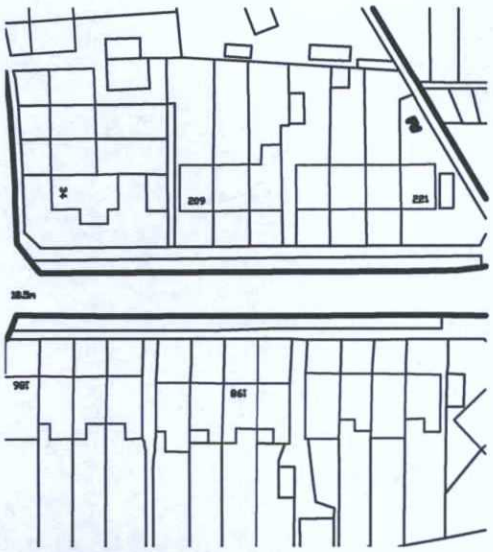

ADUR & WORTHING
PLANNING SERVICES

AN	AWDM/1216/12
ATE VALID	- 1 OCT 2012

Existing Plan
Scale: 1:100

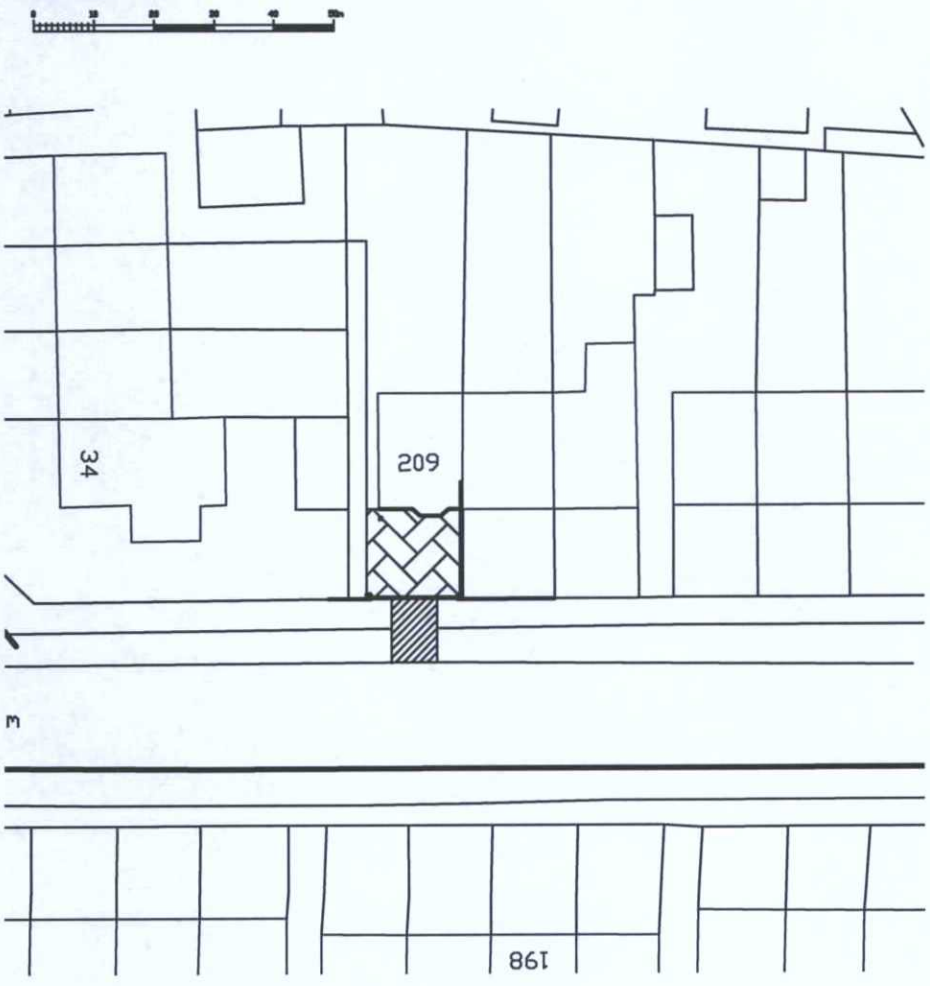

ock Plan
ale: 1:500

10 20 30 40 50m

A	.....
revision	details

Contractor is responsible for checking all levels a dimensions before carrying out work. These drawi and designs and the copyright thereof are the property of Shear design Architectural Designers a must not be used retained or copied without the w permission. ©

SHEAR DESIGN
ARCHITECTURAL
DESIGNER

2 saffron Close
Shoreham by Sea
West Sussex. BN43 6JF
Phone 07881 808512
e-mail darrylshearlhob

project
Mrs Jenning
209 Manor Hall Road
West Sussex
BN42 4NR

drawing title
New cross-over
& driveway

date	18.9.12
scale	1:1250/500
drawn	DLS
checked	
sheet	1 of 2
12/128	SY1
project number	drawing number