T.P. OFFICE COPY

ADUR & WORTHING PLANNING SERVICES
PLAN AWDM/ 1216/12
DATE VALID - 1 OCT 2012

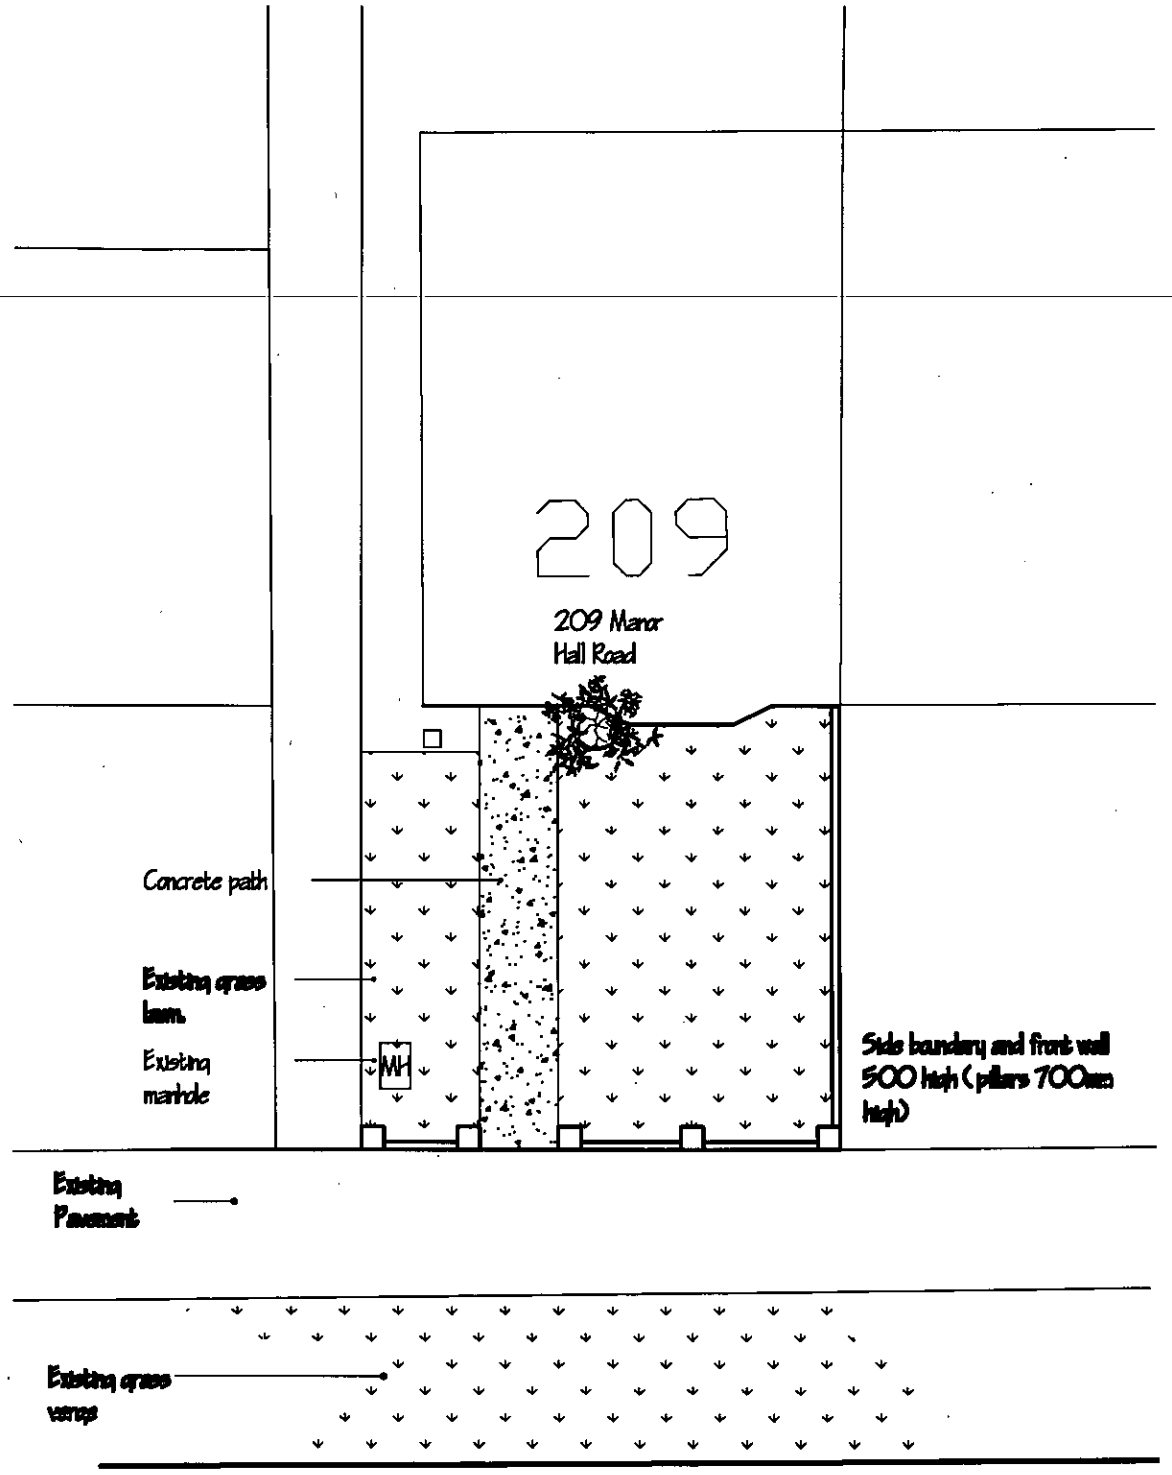

Existing Plan
Scale: 1:100

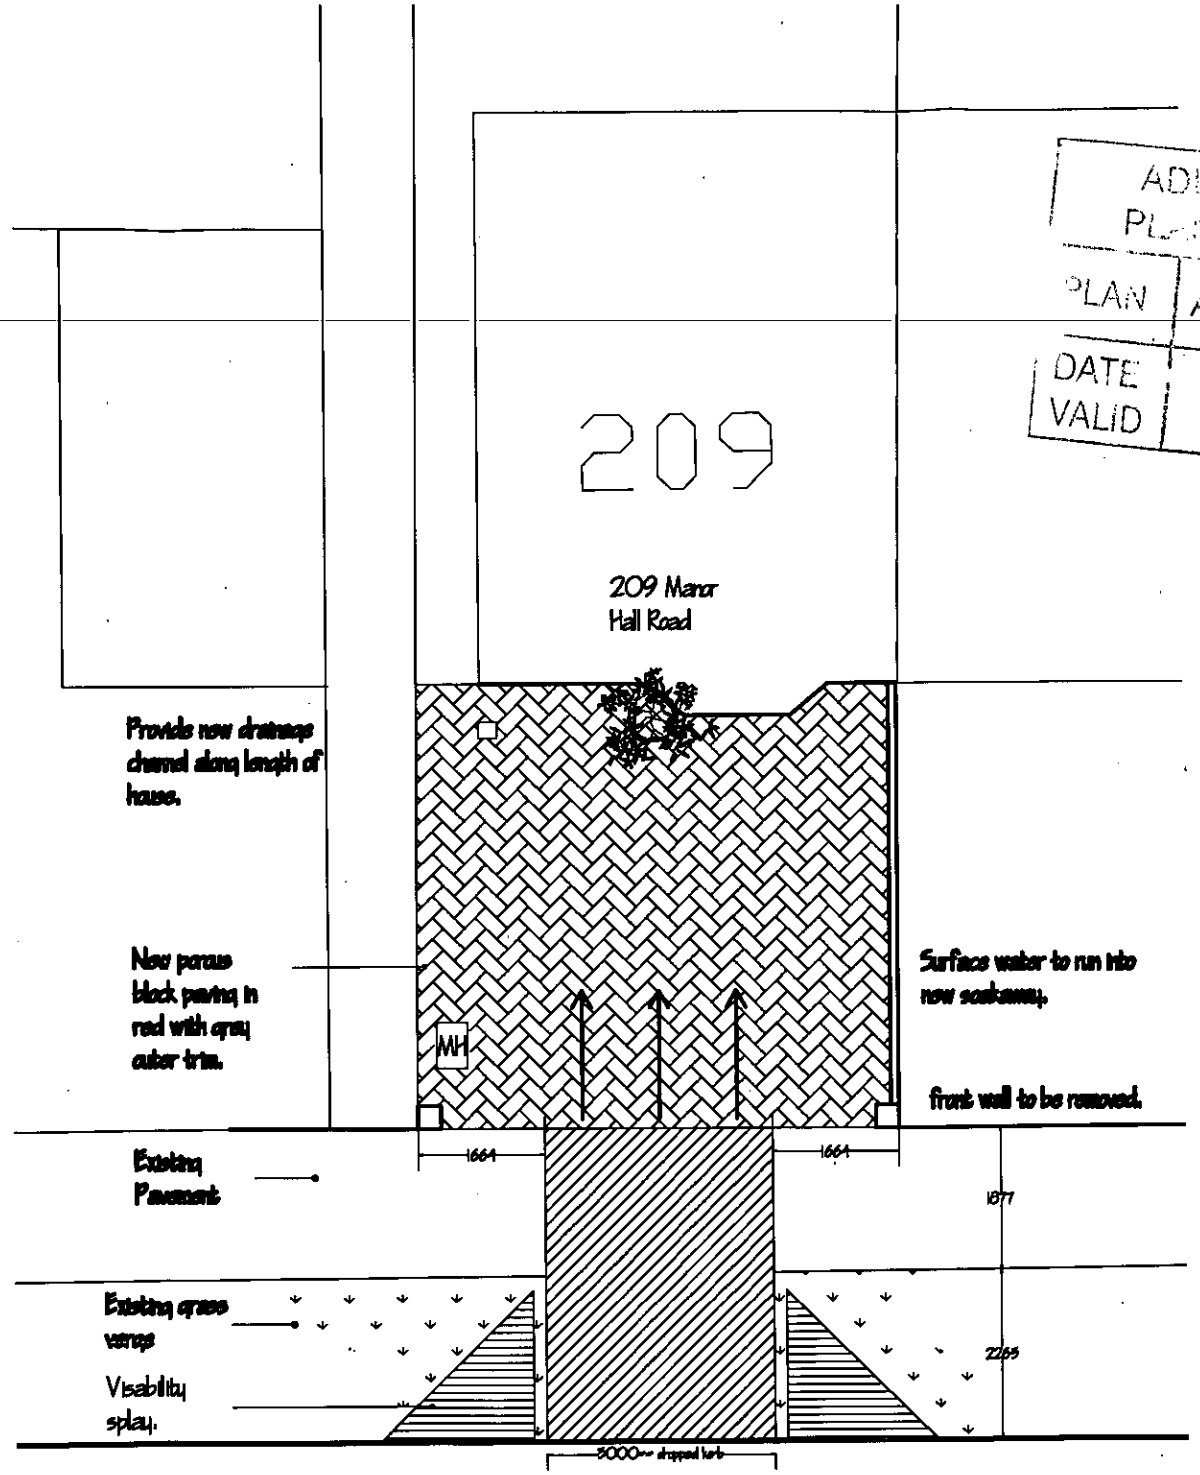

Proposed Plan
Scale: 1:100

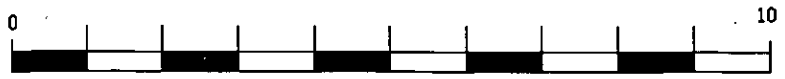

revision	details	date
A	Manhole added	24.09.12

Contractor is responsible for checking all levels and dimensions before carrying out work. These drawings and designs and the copyright thereof are the property of Shear design Architectural Designers and must not be used retained or copied without the written permission. ©Copyright

SHEAR DESIGN ARCHITECTURAL DESIGNER
2 saffron Close
Shoreham by Sea
West Sussex. BN43 6JF
Phone 07881 656312
e-mail darrylshear@hotmail.com

project
Mrs Jenning
209 Manor Hall Road
West Sussex
BN42 4NR

drawing title
New cross-over & driveway

date	18.9.12
scale	1:100
drawn	DLS
checked	
sheet	1 of 2

project number	drawing number	revision
12/128	SK1	A