DO NOT SCALE FROM THIS DRAWING

1m 2m 3m 4m 5m 6m 7m 8m 9m 10m

1:50 Scale Bar

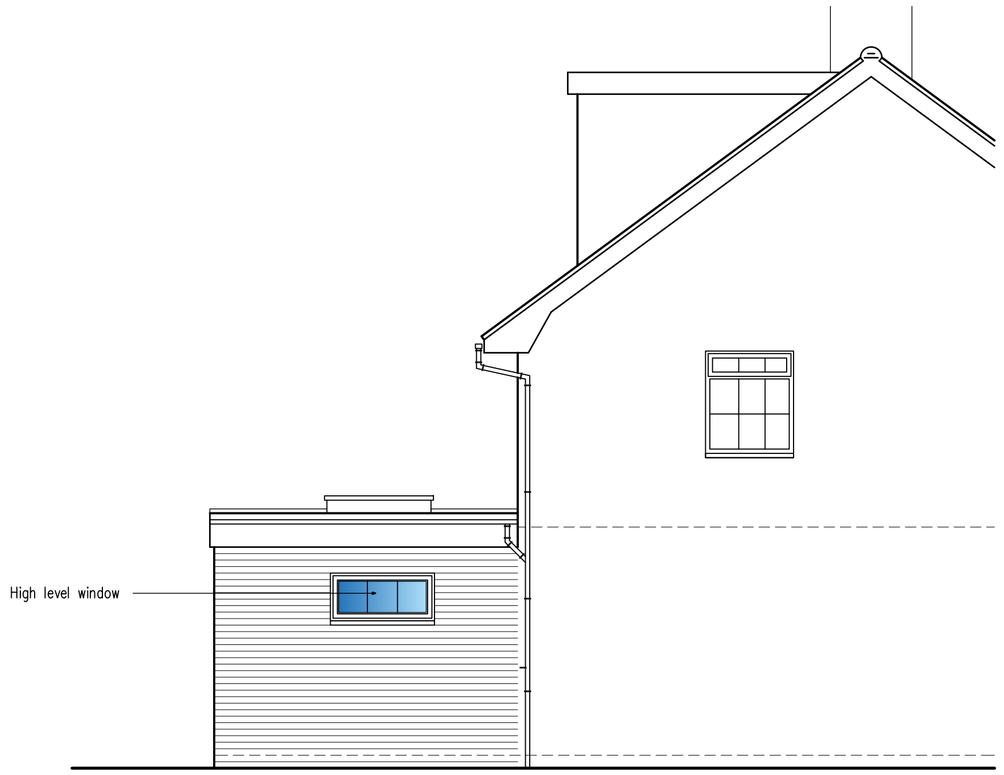

North Elevation

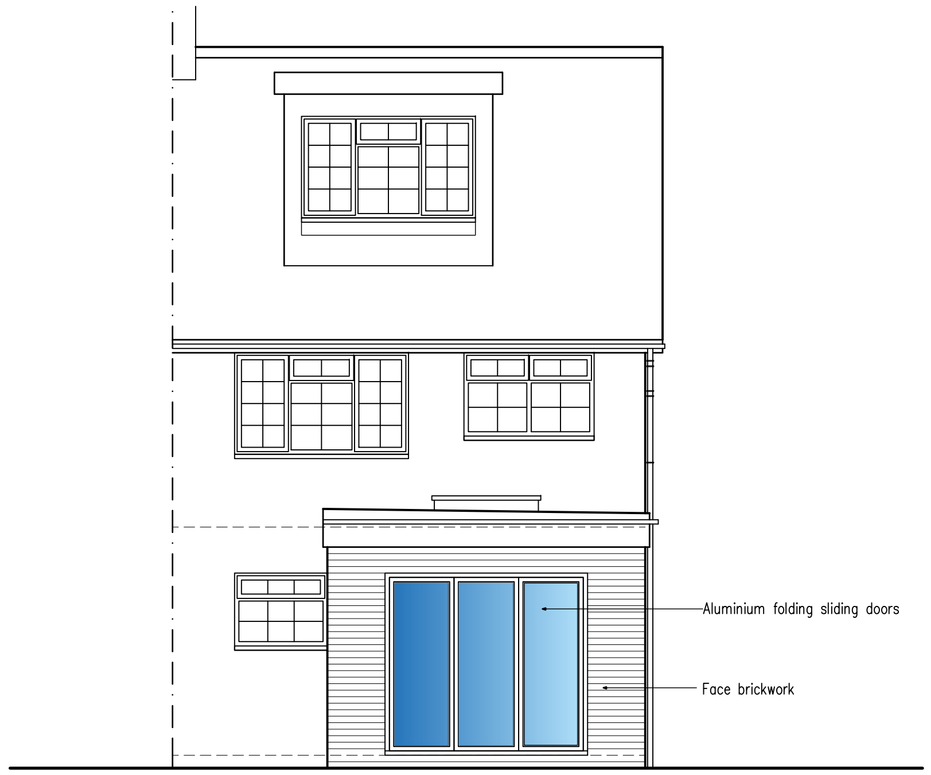

East Elevation

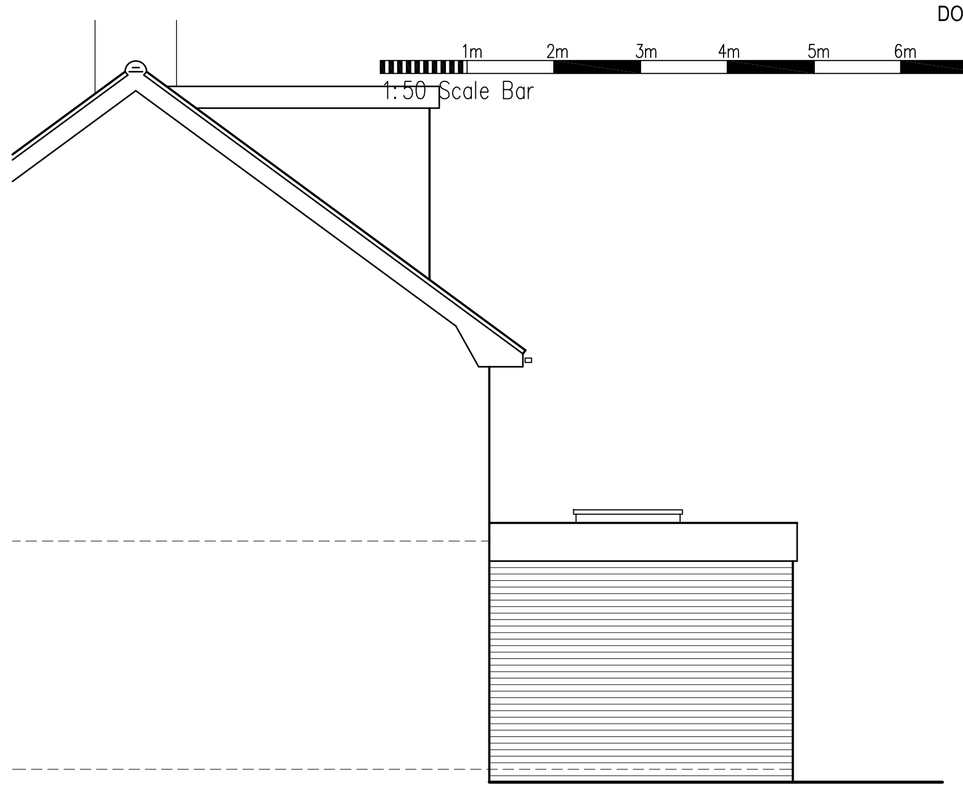

South Elevation

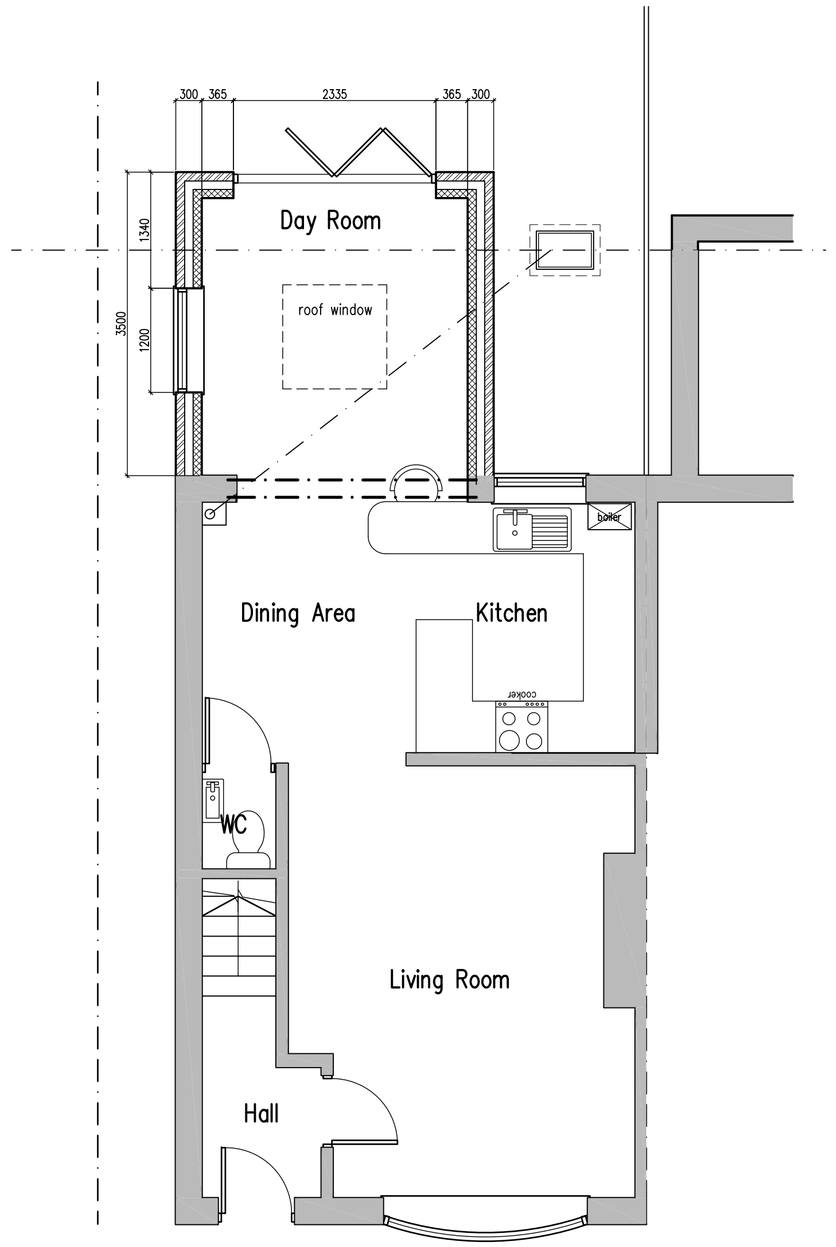

Ground Floor Plan

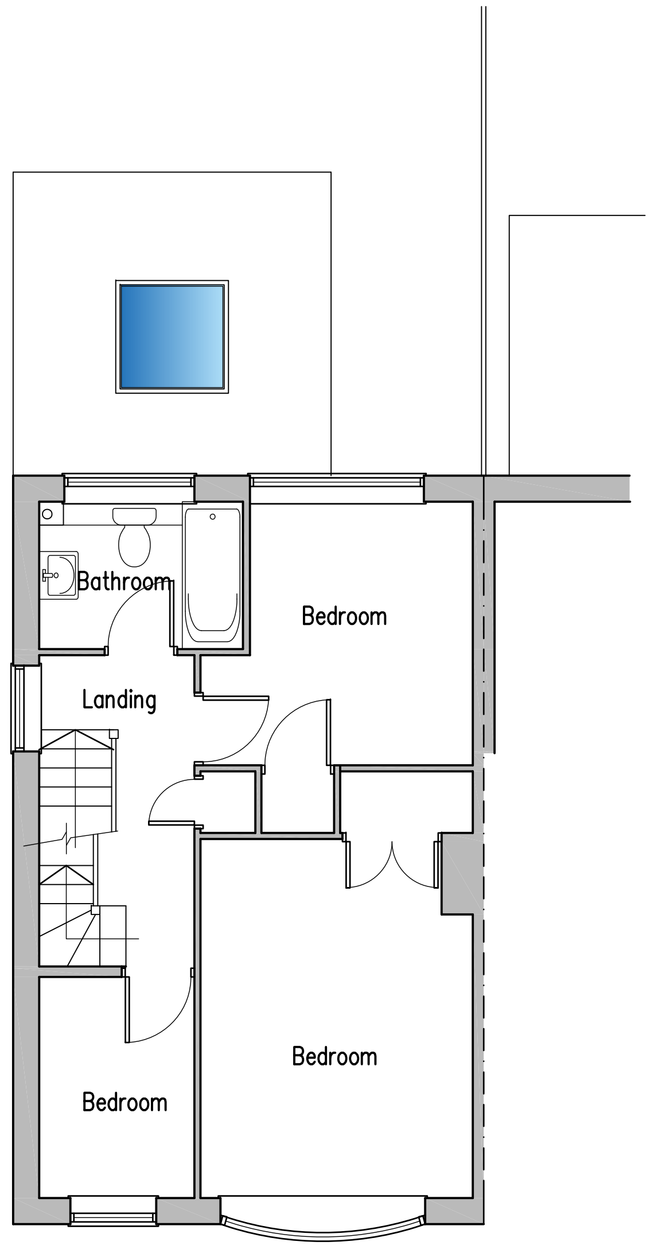

First Floor Plan

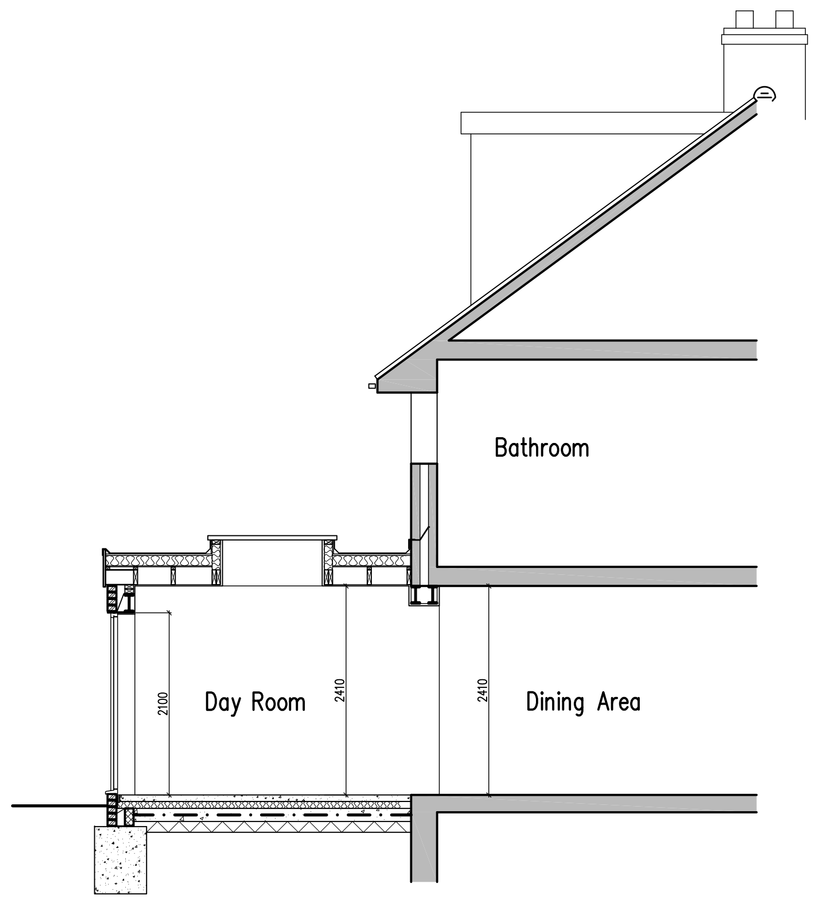

Typical Section

Proposes Single Storey Rear Extension to Replace Existing Conservatory at: 50 Greenacres, Shoreham-By-Sea, West Sussex

rja Planning & Building Consultants Ltd.
1st Floor
10 High Street
Shoreham-By-Sea
West Sussex BN43 5DA
t: 01273 467297 mob: 07971 375739
e: rex@rjapbc.co.uk web: www.rjapbc.co.uk

Chartered Institute of Architectural Technologists

PROJECT: 50 Greenacres, Shoreham-By-Sea		
DRAWING TITLE: Proposed Floor Plans & Elevations		
CLIENT: Mr & Mrs N. Durrant	DWG NO: 21846-01	REVISION:
SCALE: 1:50 @ A1	DATE: 11.06.21	DRAWN: rex