All work to comply with building regulations and planning consent.
Workmanship and materials to comply with British standards and code of practice.
Scaled dimensions are approximate, take exact dimensions from site.
This drawing was prepared for local authority approval and not as a working drawing.
LOCAL AUTHORITY MAY SCALE THE DRAWING
Any deviation from the drawing to be agreed with the local authority.
Any queries to be agreed prior to construction.
See separate details for Structural engineers calculations.

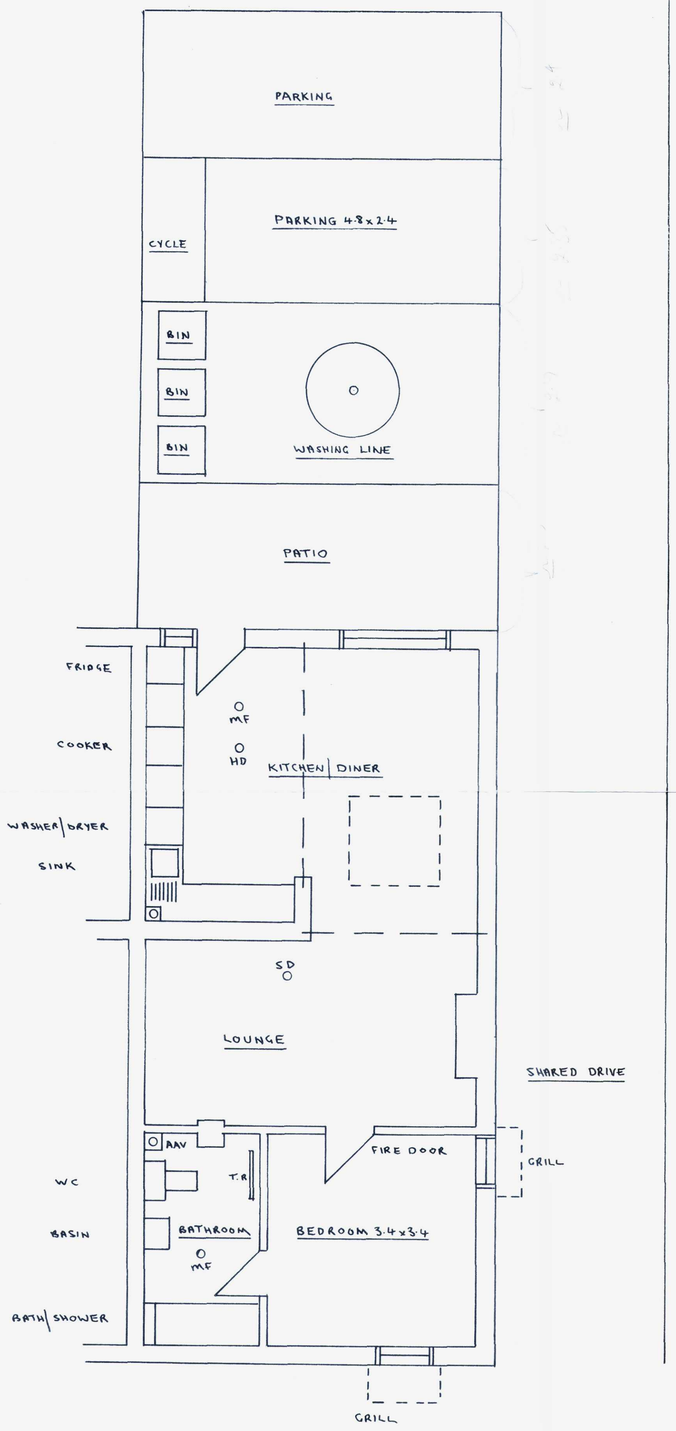

BASEMENT PLAN 1:50 AT A1



FRONT ELEVATION (WEST) 1:100 AT A1

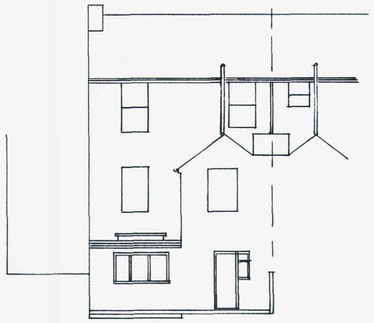

REAR ELEVATION (EAST) 1:100 AT A1

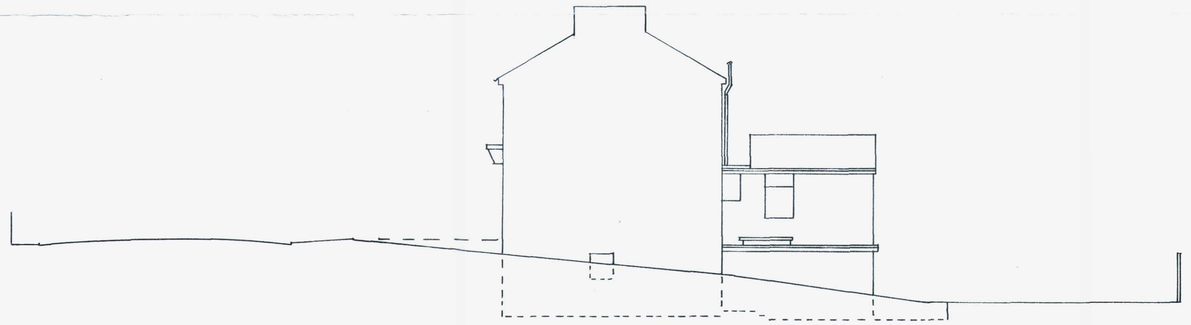

SIDE ELEVATION (SOUTH) 1:100 AT A1

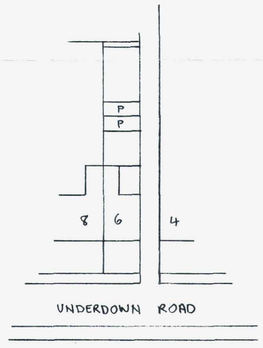

BLOCK PLAN 1:500 AT A1

AMENDMENT

ADUR & WORTHING PLANNING SERVICES
PLAN AWDM/1153/19
DATE VALID Rec: 28/11/19

0 1 2 3 4 5
1-50
1-100
0 1 2 4 6 8 10

Tony Standing Designs
Drawing for Domestic Extensions

Title	PROPOSED ONE BEDROOM BASEMENT FLAT AT 6B UNDERDOWN ROAD, SOUTHWICK. BN42 4HL.				
Client	MR. S. GRAHAM.				
Drawn By: Date	TS NOV. 2019	Drawing Revision	C928-2 B	Scale	AS SHOWN
Mr A J G Standing 4 Coombe Road, Steyning BN44 3LF		Phone: 01903 814151 / 07595 277995			

Sheet Size A1