
DRAWING TO BE READ IN CONJUNCTION WITH WRITTEN CONSTRUCTION NOTES OR WRITTEN SPECIFICATION

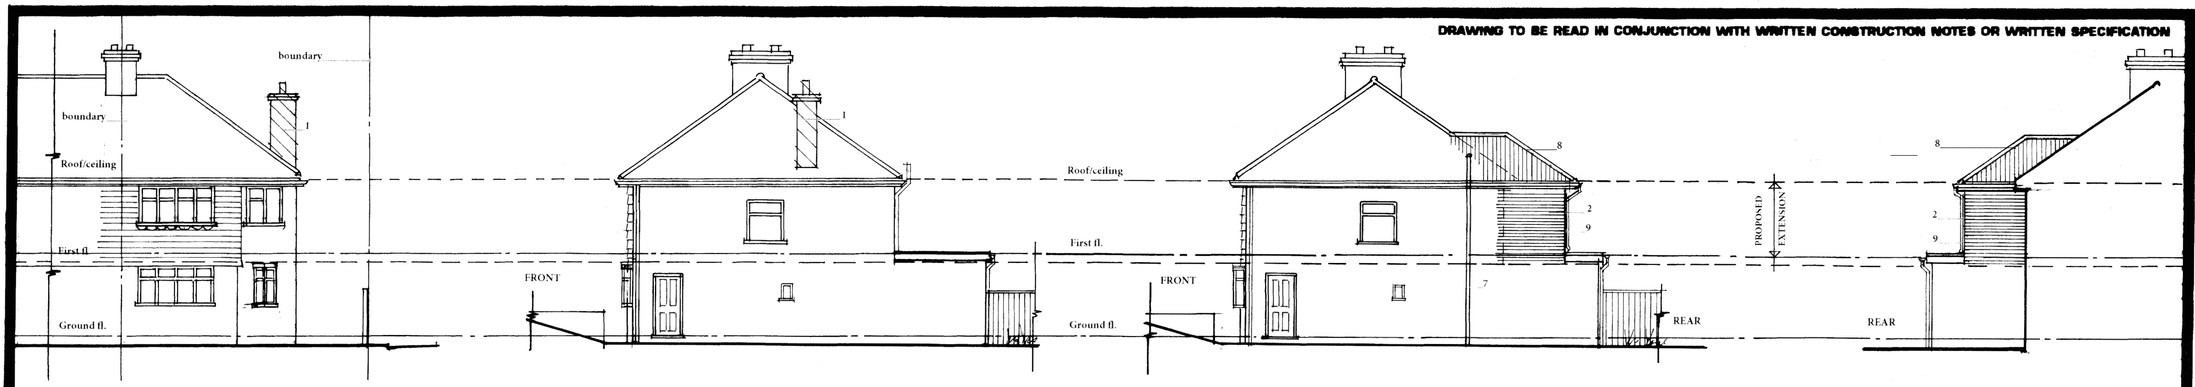


EXISTING FRONT ELEVATION NORTH


EXISTING SIDE ELEVATION WEST

PROPOSED SIDE ELEVATION WEST


PROPOSED SIDE ELEVATION EAST

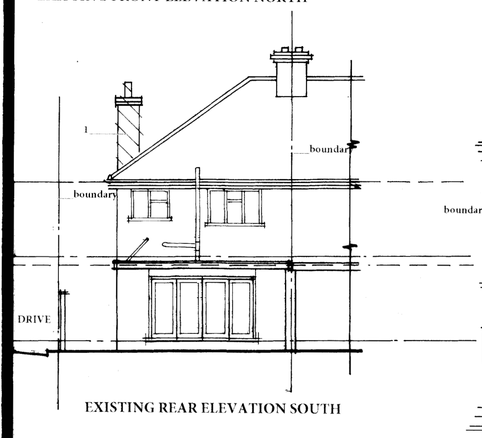


EXISTING REAR ELEVATION SOUTH

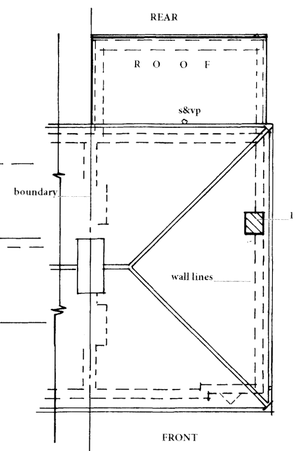


KEY TO PLAN
1) Chimney stack removed.
2) Proposed extension
3) Make good roof where stack removed.
4) New window .
5) Bathroom enlarged and refurbished
6) Beams supporting walls of first floor extension.
7) New s&vp
8) Pitched roof tiles to match existing
9) New brickwork to match existing .
10) Windows to match existing.
11) Facia and soffit boards to match existing

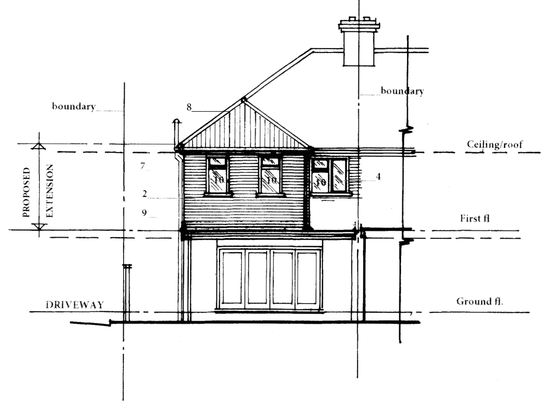

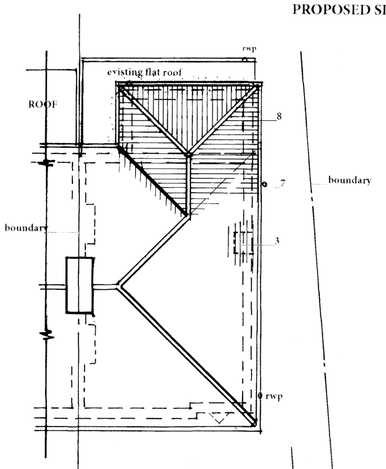


EXISTING ROOF PLAN

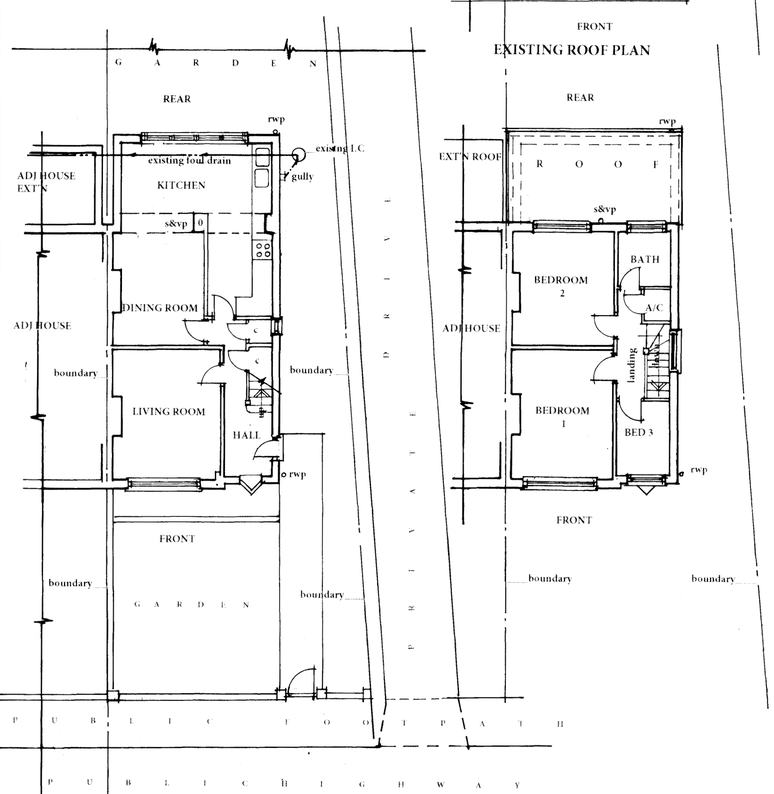


EXISTING GROUND FLOOR PLAN

EXISTING FIRST FLOOR PLAN

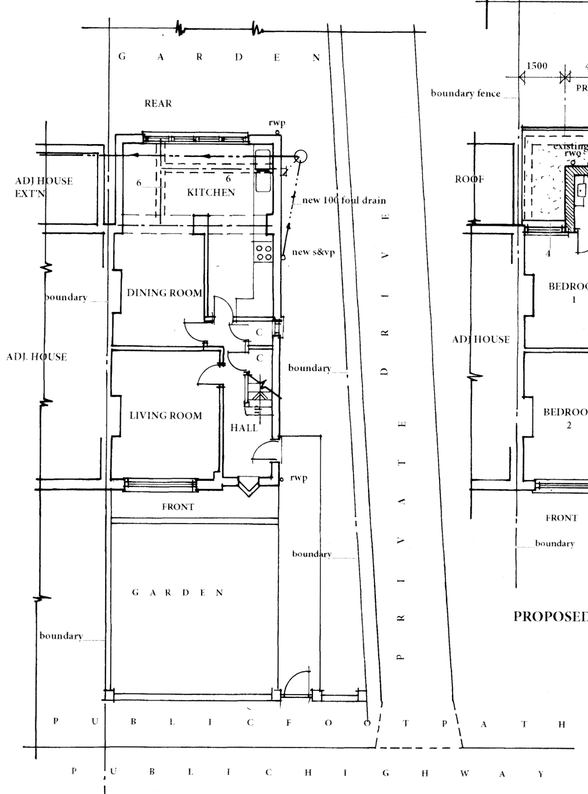

PROPOSED GROUND FLOOR PLAN

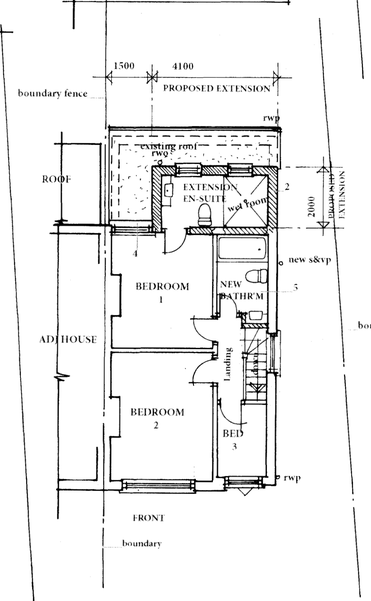

PROPOSED FIRST FLOOR PLAN

0 2m 1 : 50
0 5m 1 : 100
0 10m 1 : 200
SCALE
PAPER SIZE A1

NOTES:
All dimensions and levels must be checked on site and not scaled from the drawing.

CLIENT APPROVED
DATE APPROVED.....
SIGNED.....

THIS COPY ISSUED FOR SITE USE
ISSUE DATE.....
ISSUED BY.....
SIGNED.....
Only drgs duly signed and dated by an authorised agent of John Tadman B D & S Associates shall be used for construction purposes

THIS DRG TO BE READ IN CONJUNCTION WITH:-

DRG No.	TITLE

	Date	Revisions
F	June 2018	pitched roof added to extension.
E	May 2018	Plan altered
D	April 2018	bathroom altered
C	April 2018	floor layout altered
B	April 2018	width altered
A	March 2018	redrawn to show proposed first fl extension

© Copyright

John Tadman BD&S Associates
49 Station Road
Polegate
East Sussex
BN26 6EA
Tel: 01323 900925 & 01424 864123

Principal: John Tadman Dip Arch.
Associate Chartered Institute of Building (FAS) F.F.B. ARSH

Client MR M LOWE

Job Title
PROPOSED EXTENSION AT FIRST FLOOR LEVEL UPON EXISTING EXTENSION AND ASSOCIATED ALTERATIONS
139 UPPER SHOREHAM ROAD
SHOREHAM-BY-SEA
WEST SUSSEX
BN2 5HA

Drawing Title
EXISTING AND PROPOSED DETAILS

Scale 1:100

Date March 2018 | Drawn by john tadman

Drg. No. **2316 / 16 / 01** | Rev. F