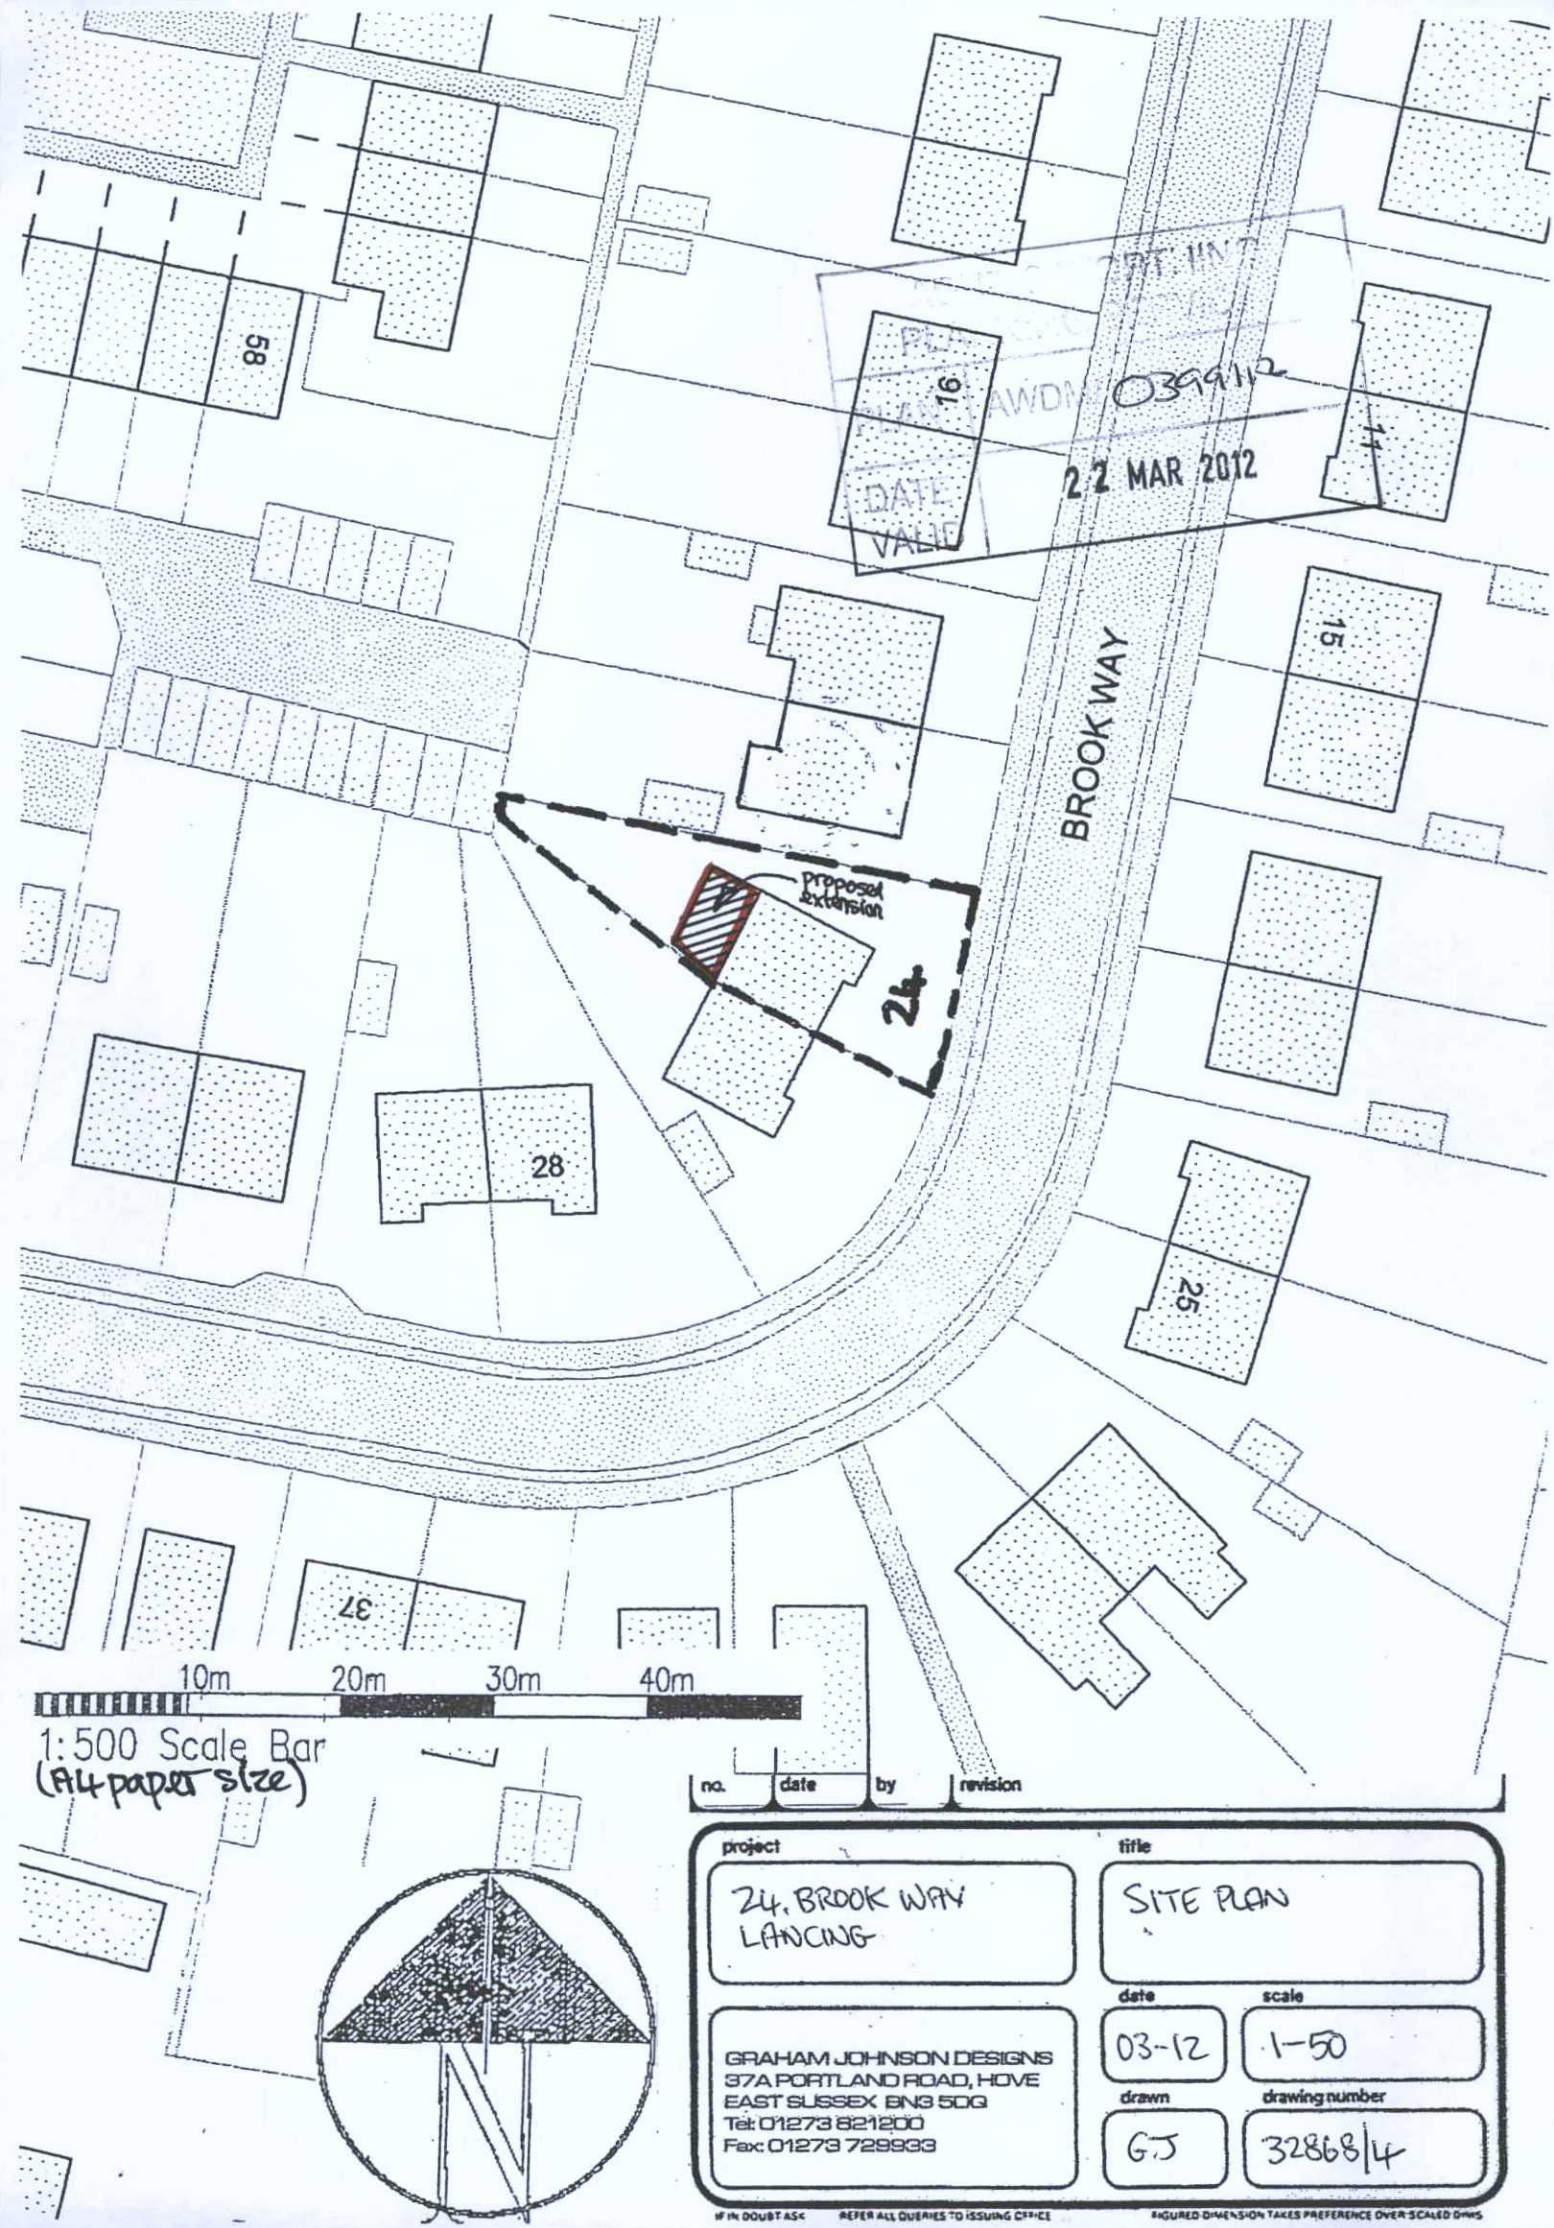

no.	date	by	revision

project: 24, BROOK WAY LANCING	title: SITE PLAN
GRAHAM JOHNSON DESIGNS 37A PORTLAND ROAD, HOVE EAST SUSSEX BN3 5DQ Tel: 01273 821200 Fax: 01273 729933	date: 03-12 · scale: 1-50 · drawn: GJ · drawing number: 3286B/4

IF IN DOUBT ASK REFER ALL QUERIES TO ISSUING OFFICE FIGURED DIMENSION TAKES PREFERENCE OVER SCALED DIMS