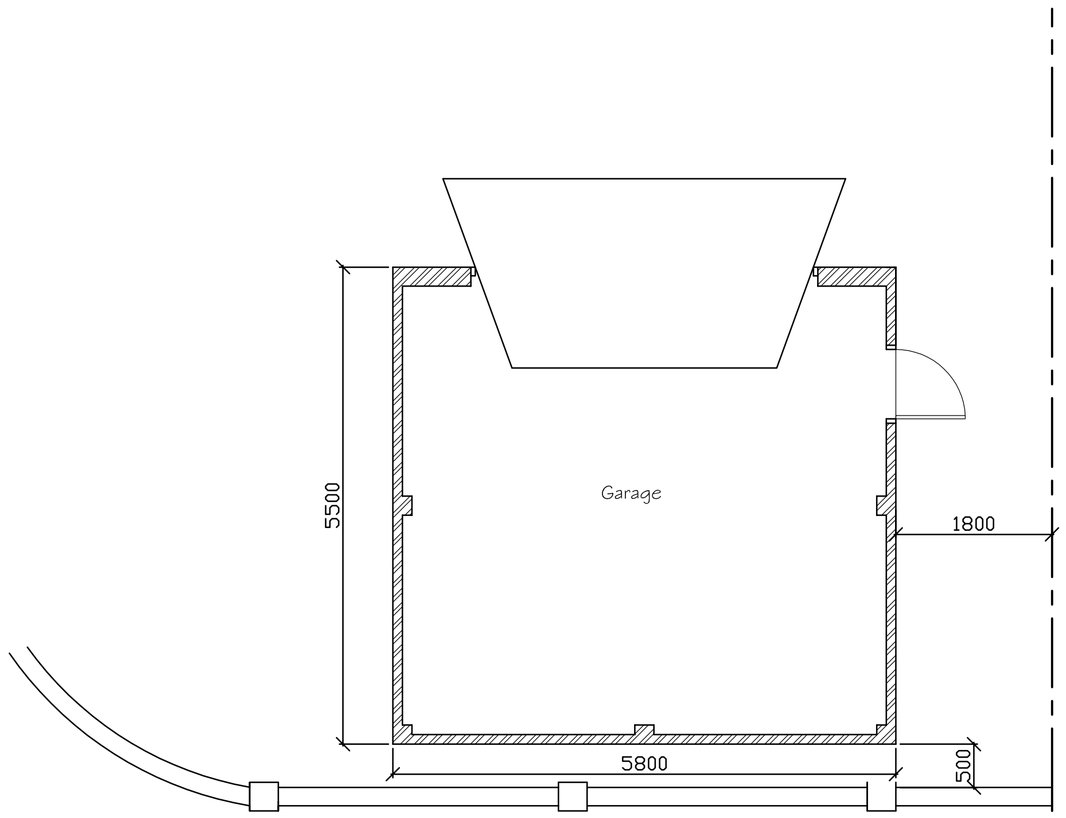

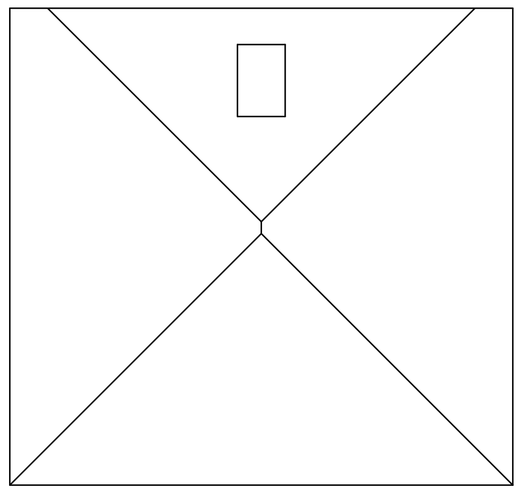

Proposed Roof Plan

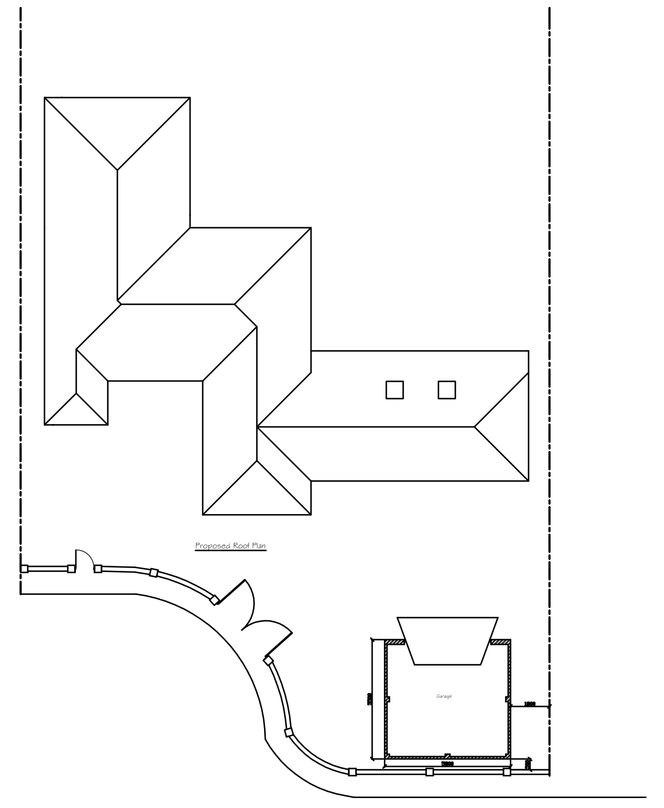

Proposed Floor Plan

0 0.5 1 2 3 4 5 6 7 8 9 10

SCALE 1:50

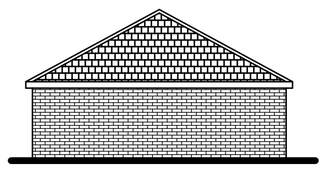

Proposed West Elevation

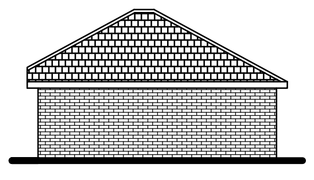

Proposed North Elevation

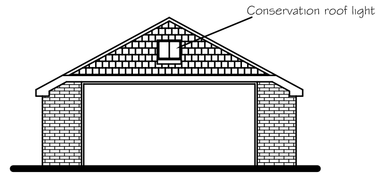

Proposed East Elevation

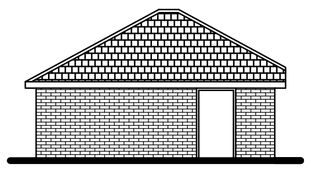

Proposed South Elevation

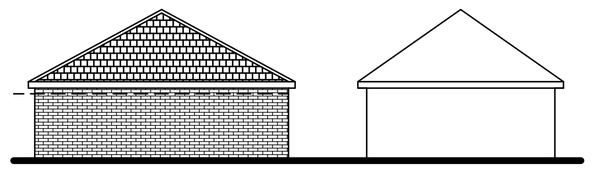

Proposed West Elevation

0 0.5 1 2 3 4 5 6 7 8 9 10

SCALE 1:100

Tony Rogers
Building Consultants
Address: 40 Dawn Crescent, Upper Beeding
West Sussex, BN44 3WH
Telephone: 01903 815225 Fax: 01903 815225

Rev.	Date:	Revision Description:

Client: Mr G Wederkind

Address: 10 Old Rectory Gardens
Southwick
West Sussex
BN42 5SQ

Project: Proposed detached garage

Scale: 1:50 1:100 1:200
Paper Size A1

Date: November 2015

Drawing No: 12/741/05

Drawn By: AWR

Revision: