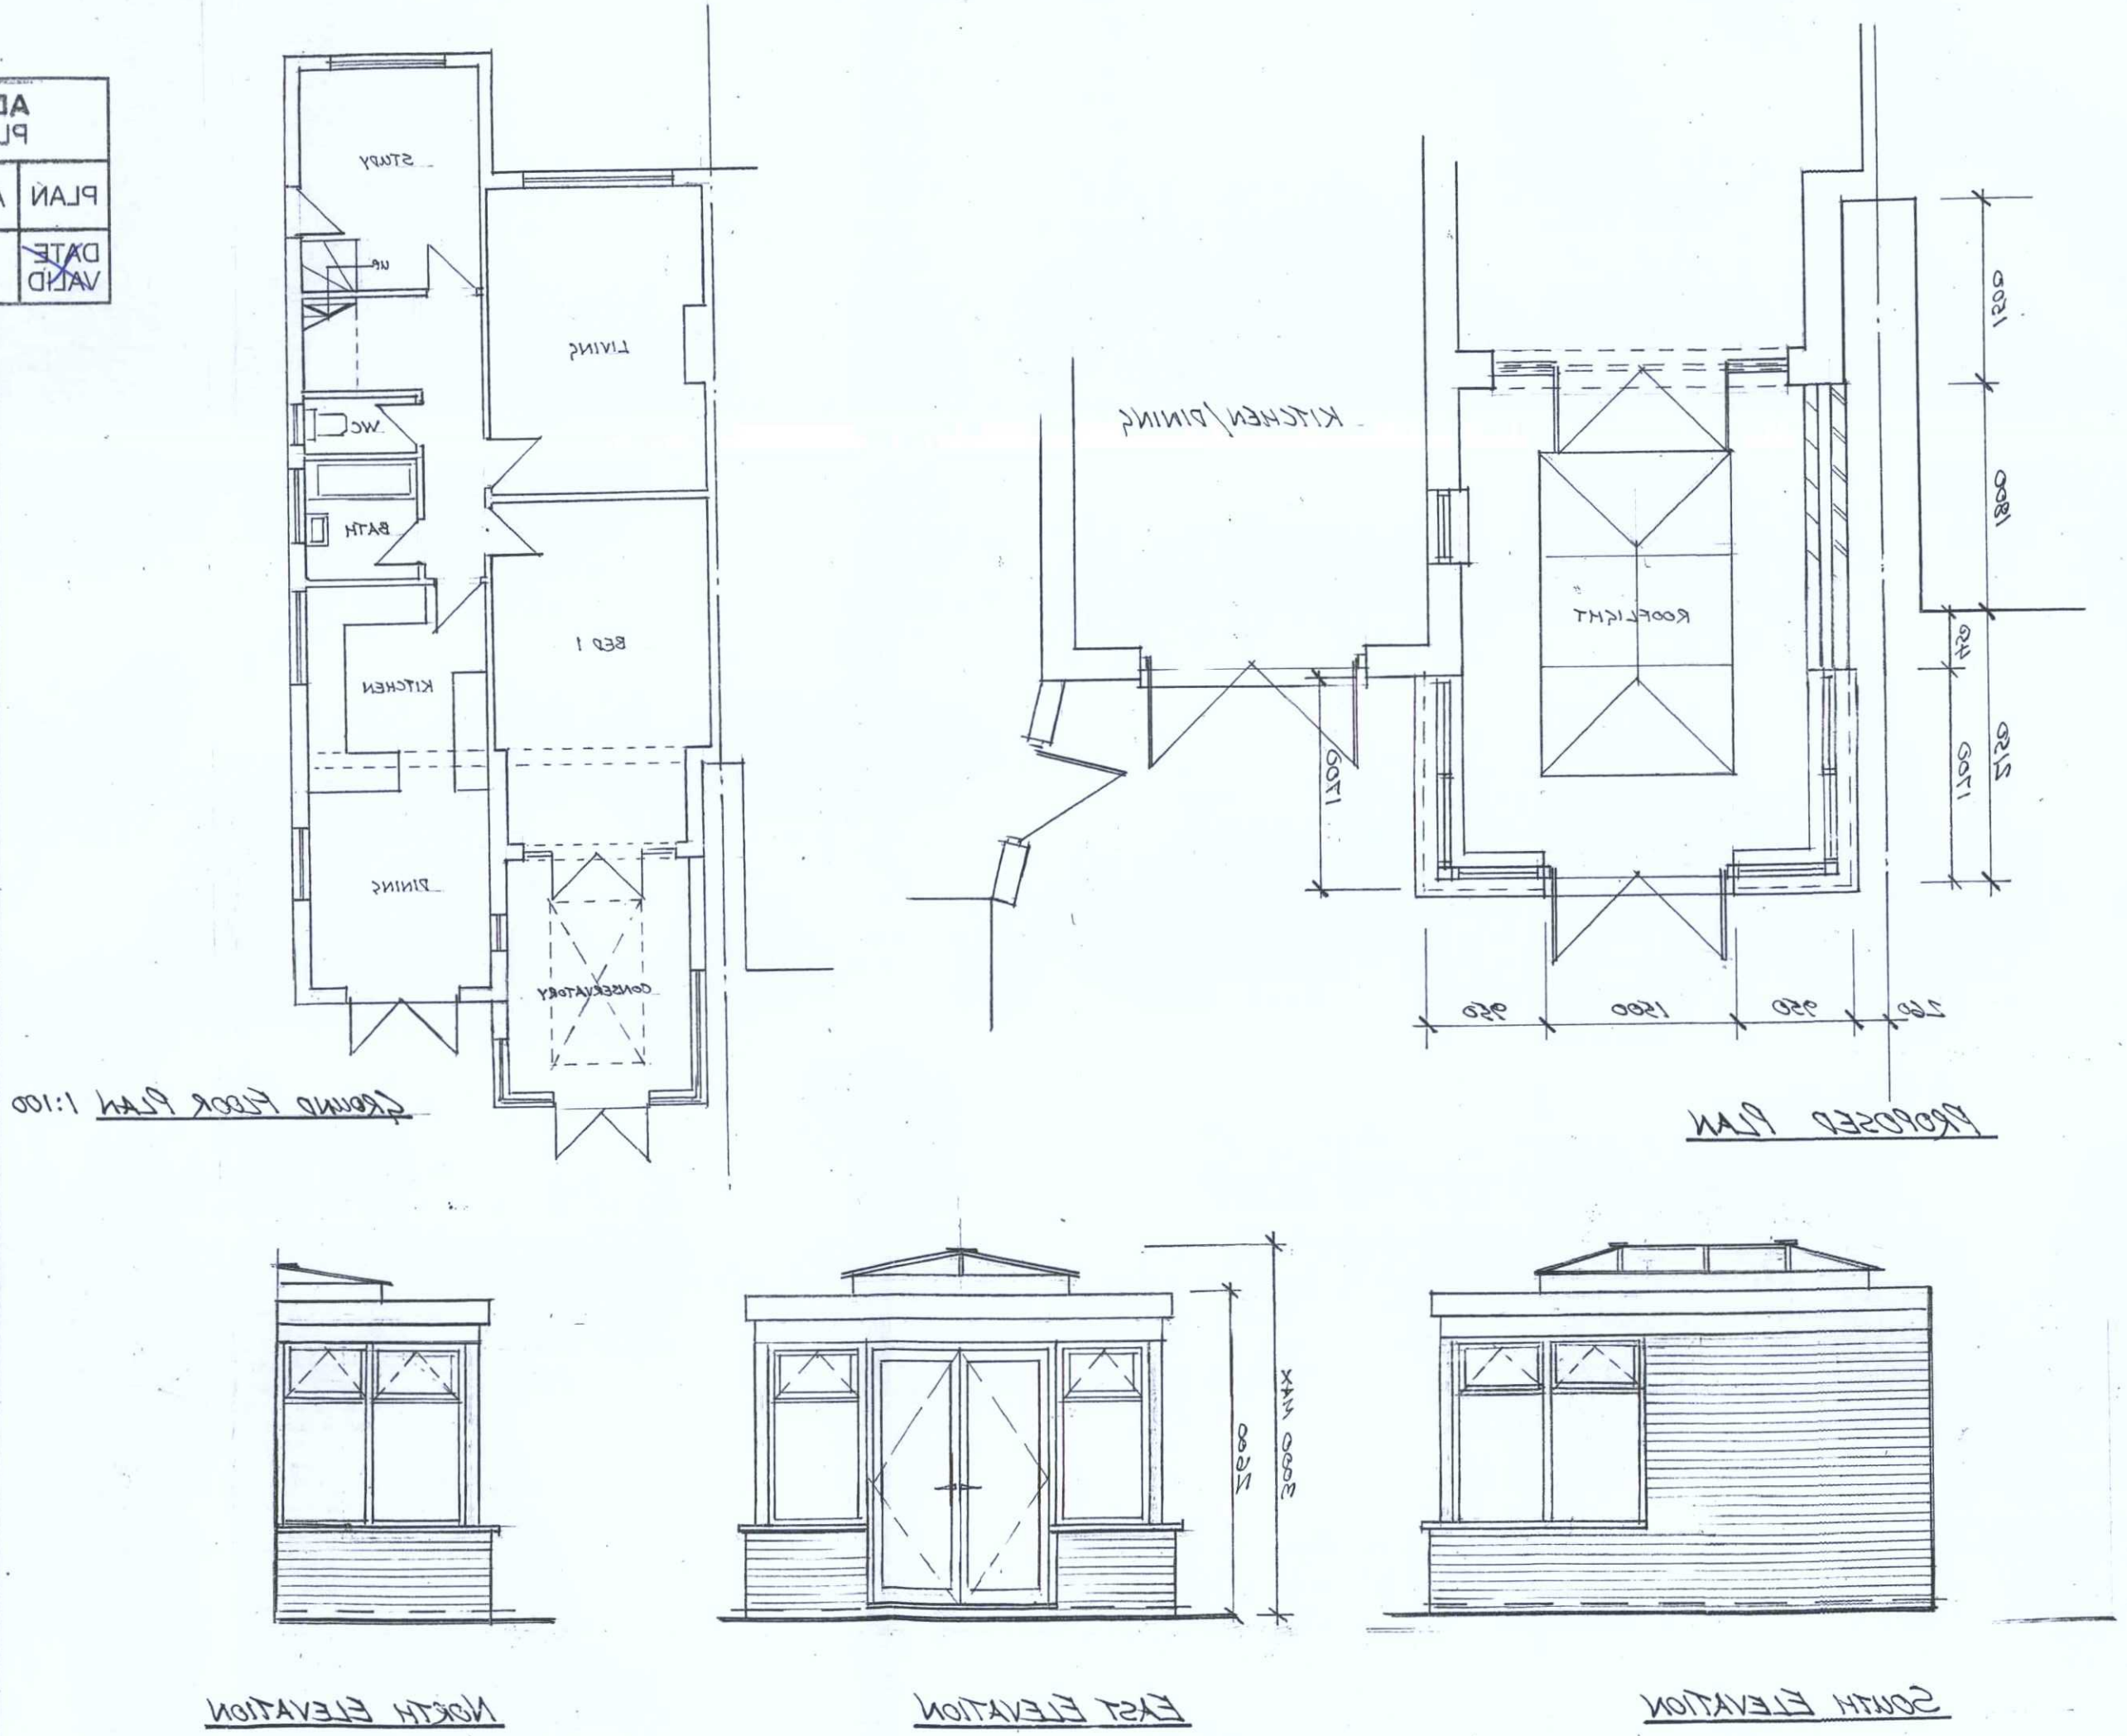

ADUR & WORTHING PLANNING SERVICES	
PLAN	AWDM/1323/15
DATE VALID	Rec: 28/10/15

A	Elevations revised to show correct height 26/10/2015

REVISIONS

M.J.J. TANNER
30 WOODLANDS PARK
MAIN ROAD, YAPTON
WEST SUSSEX BN18 0EZ
01243 920866
maxtanner@hotmail.co.uk

Mr & Mrs HILLSDEN
10 GREENOAKS
LANCING
BN15 0HN
Tel 01903 521443

PROPOSED CONSERVATORY

PROPOSED PLAN & ELEVATIONS

DATE	AUG 2015
SCALE	1:50, 1:100
DRG No.	995-1 A