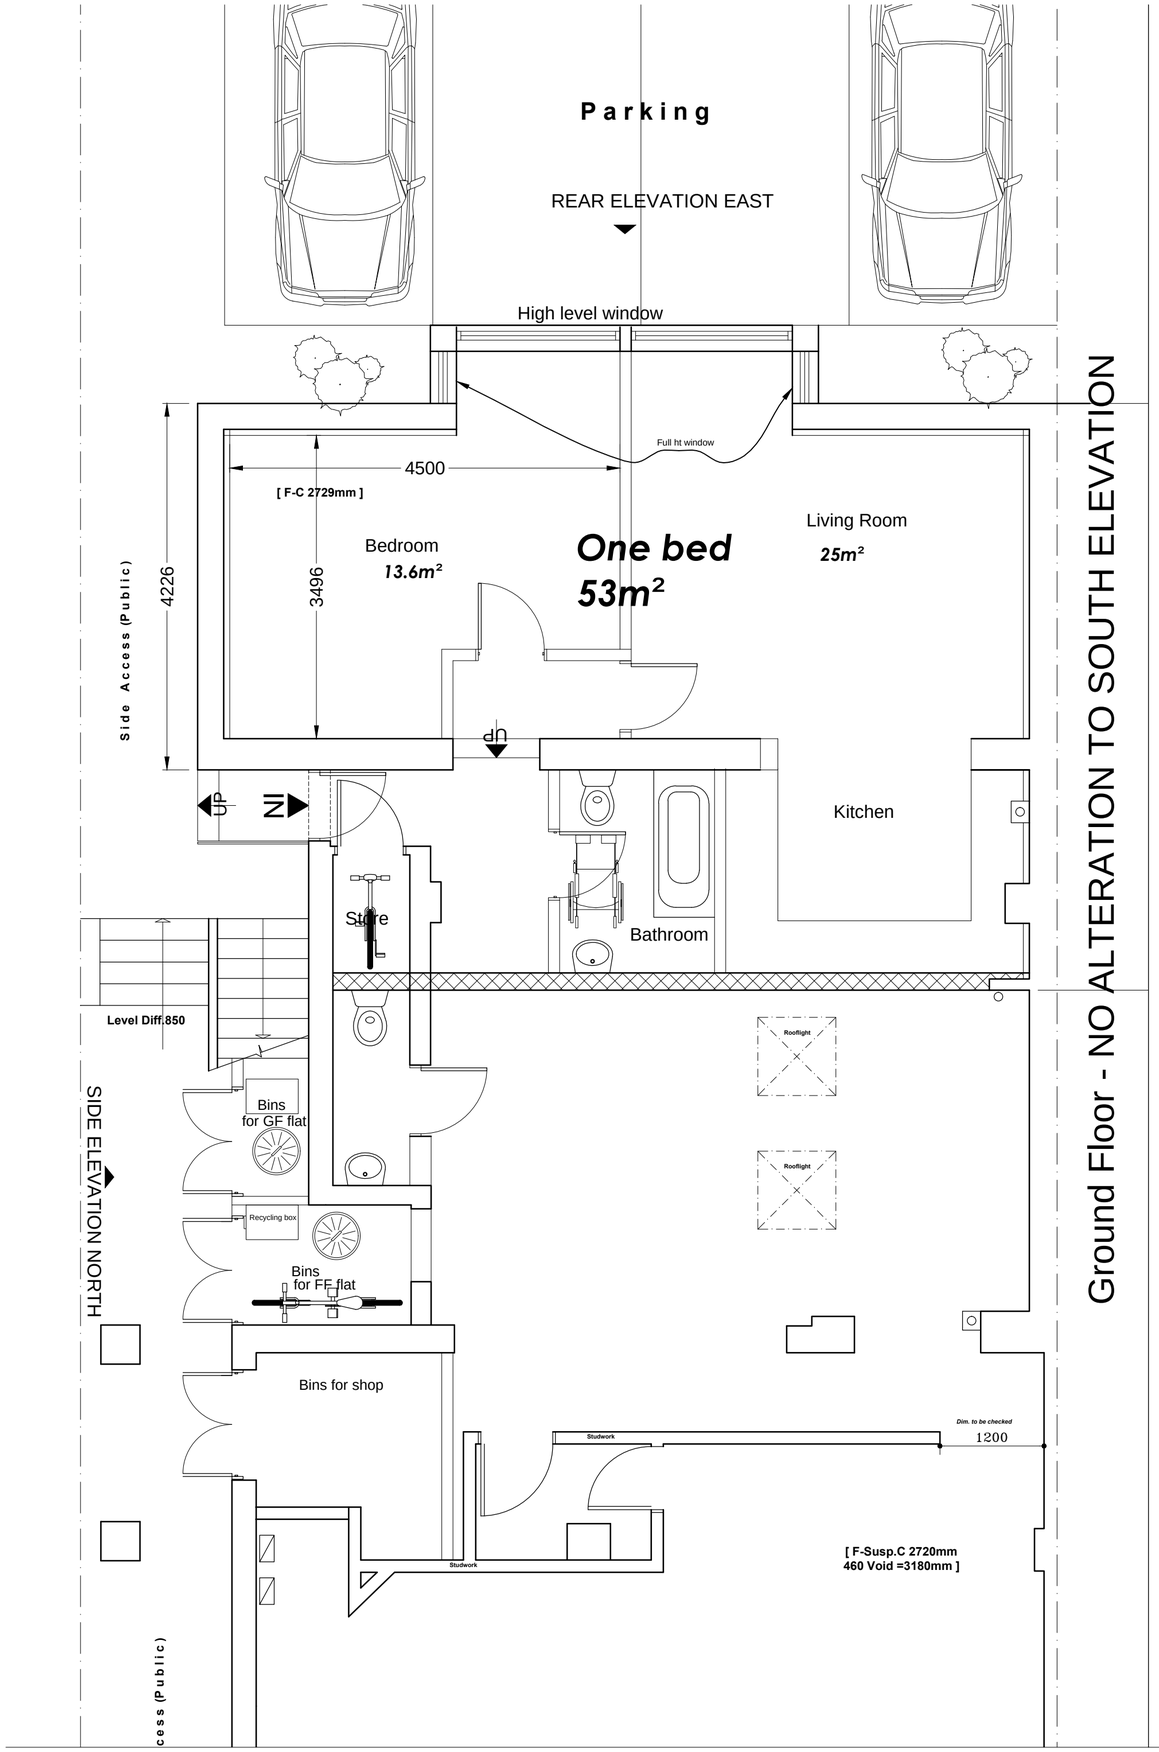

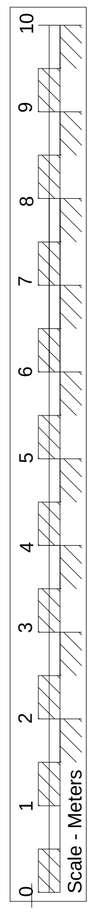

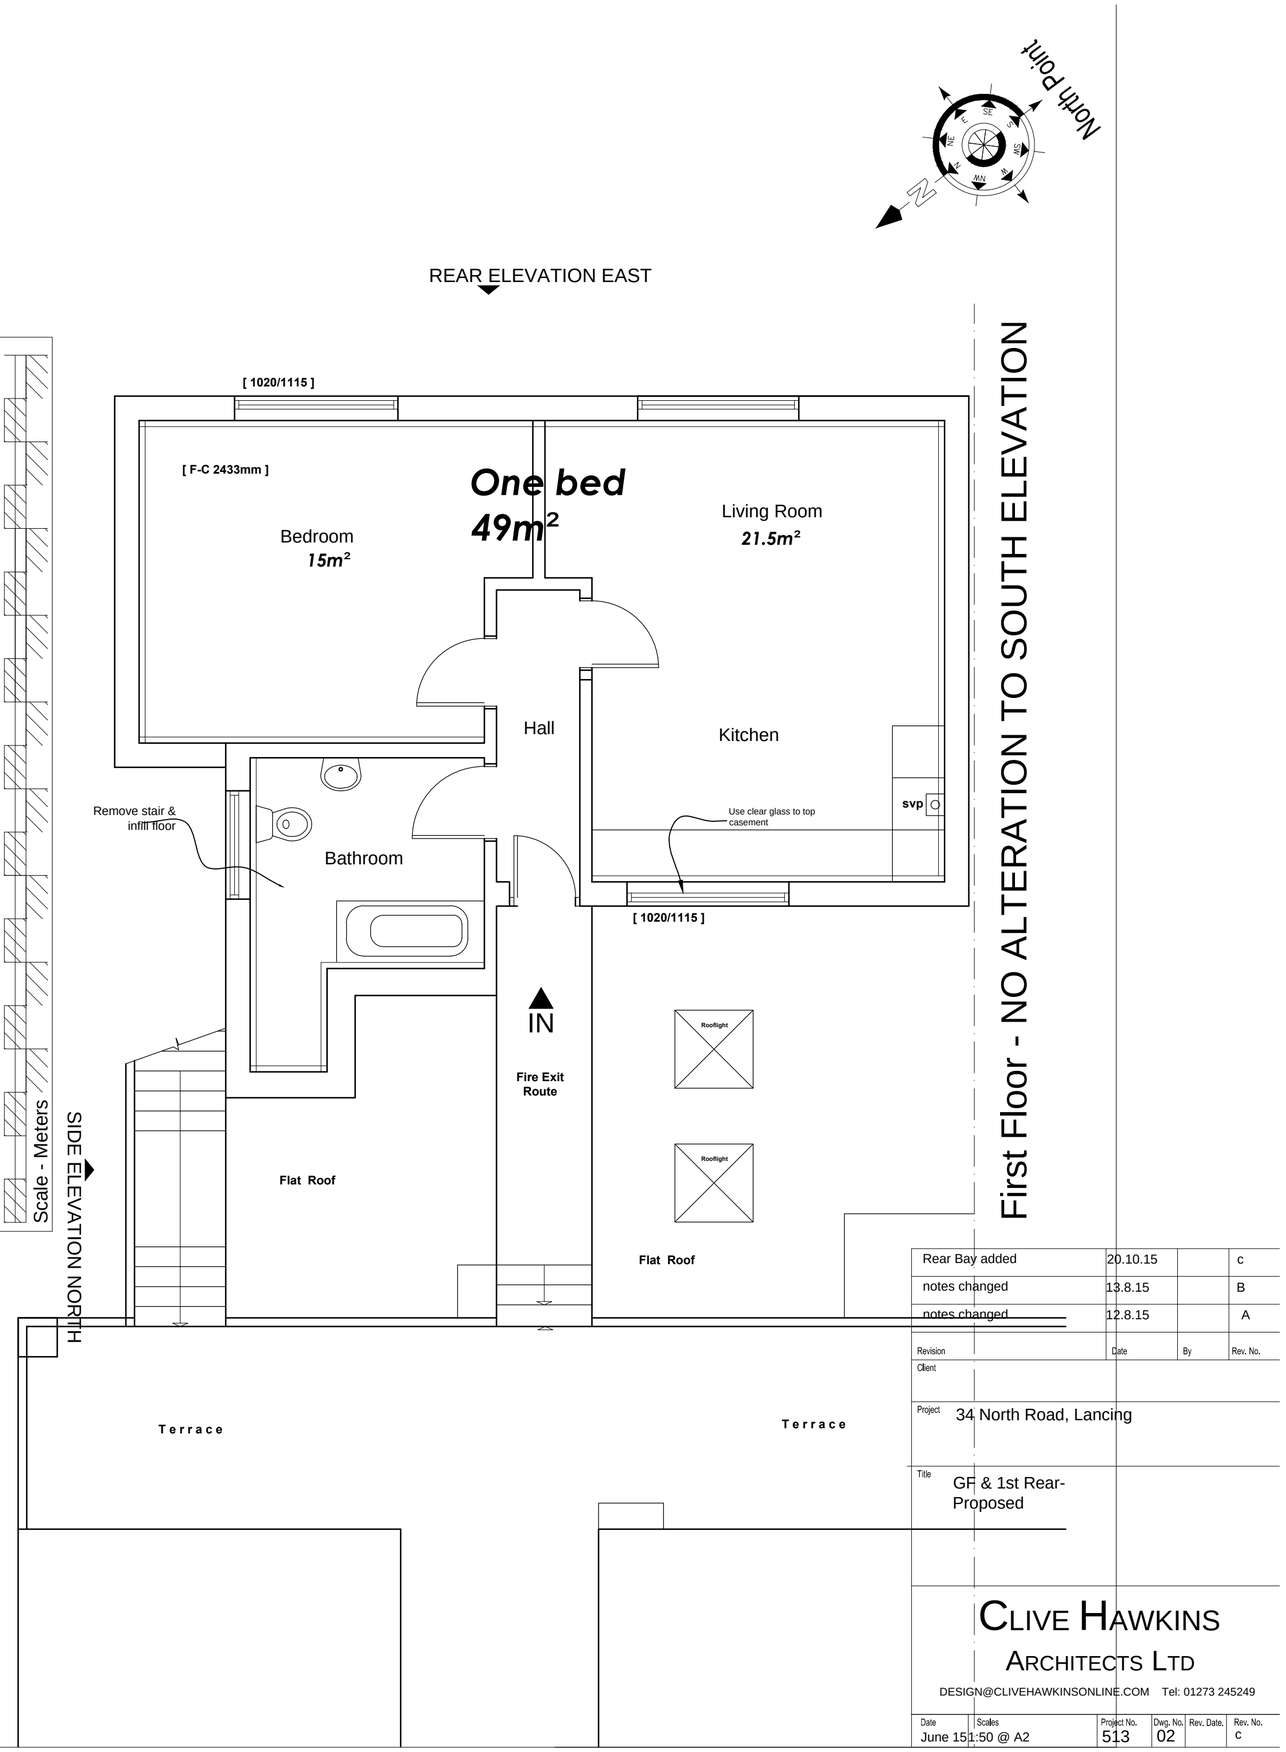

Revision	Date	By	Rev. No.
Rear Bay added	20.10.15		c
notes changed	13.8.15		B
notes changed	12.8.15		A

Client

Project: 34 North Road, Lancing

Title: GF & 1st Rear-Proposed

CLIVE HAWKINS
ARCHITECTS LTD
DESIGN@CLIVEHAWKINSONLINE.COM Tel: 01273 245249

Date	Scales	Project No.	Dwg. No.	Rev. Date.	Rev. No.
June 15	1:50 @ A2	513	02		c