
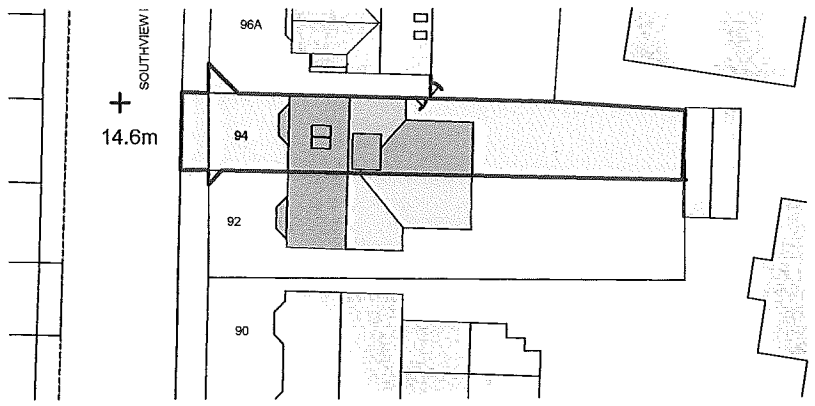


Block Plan 1:500

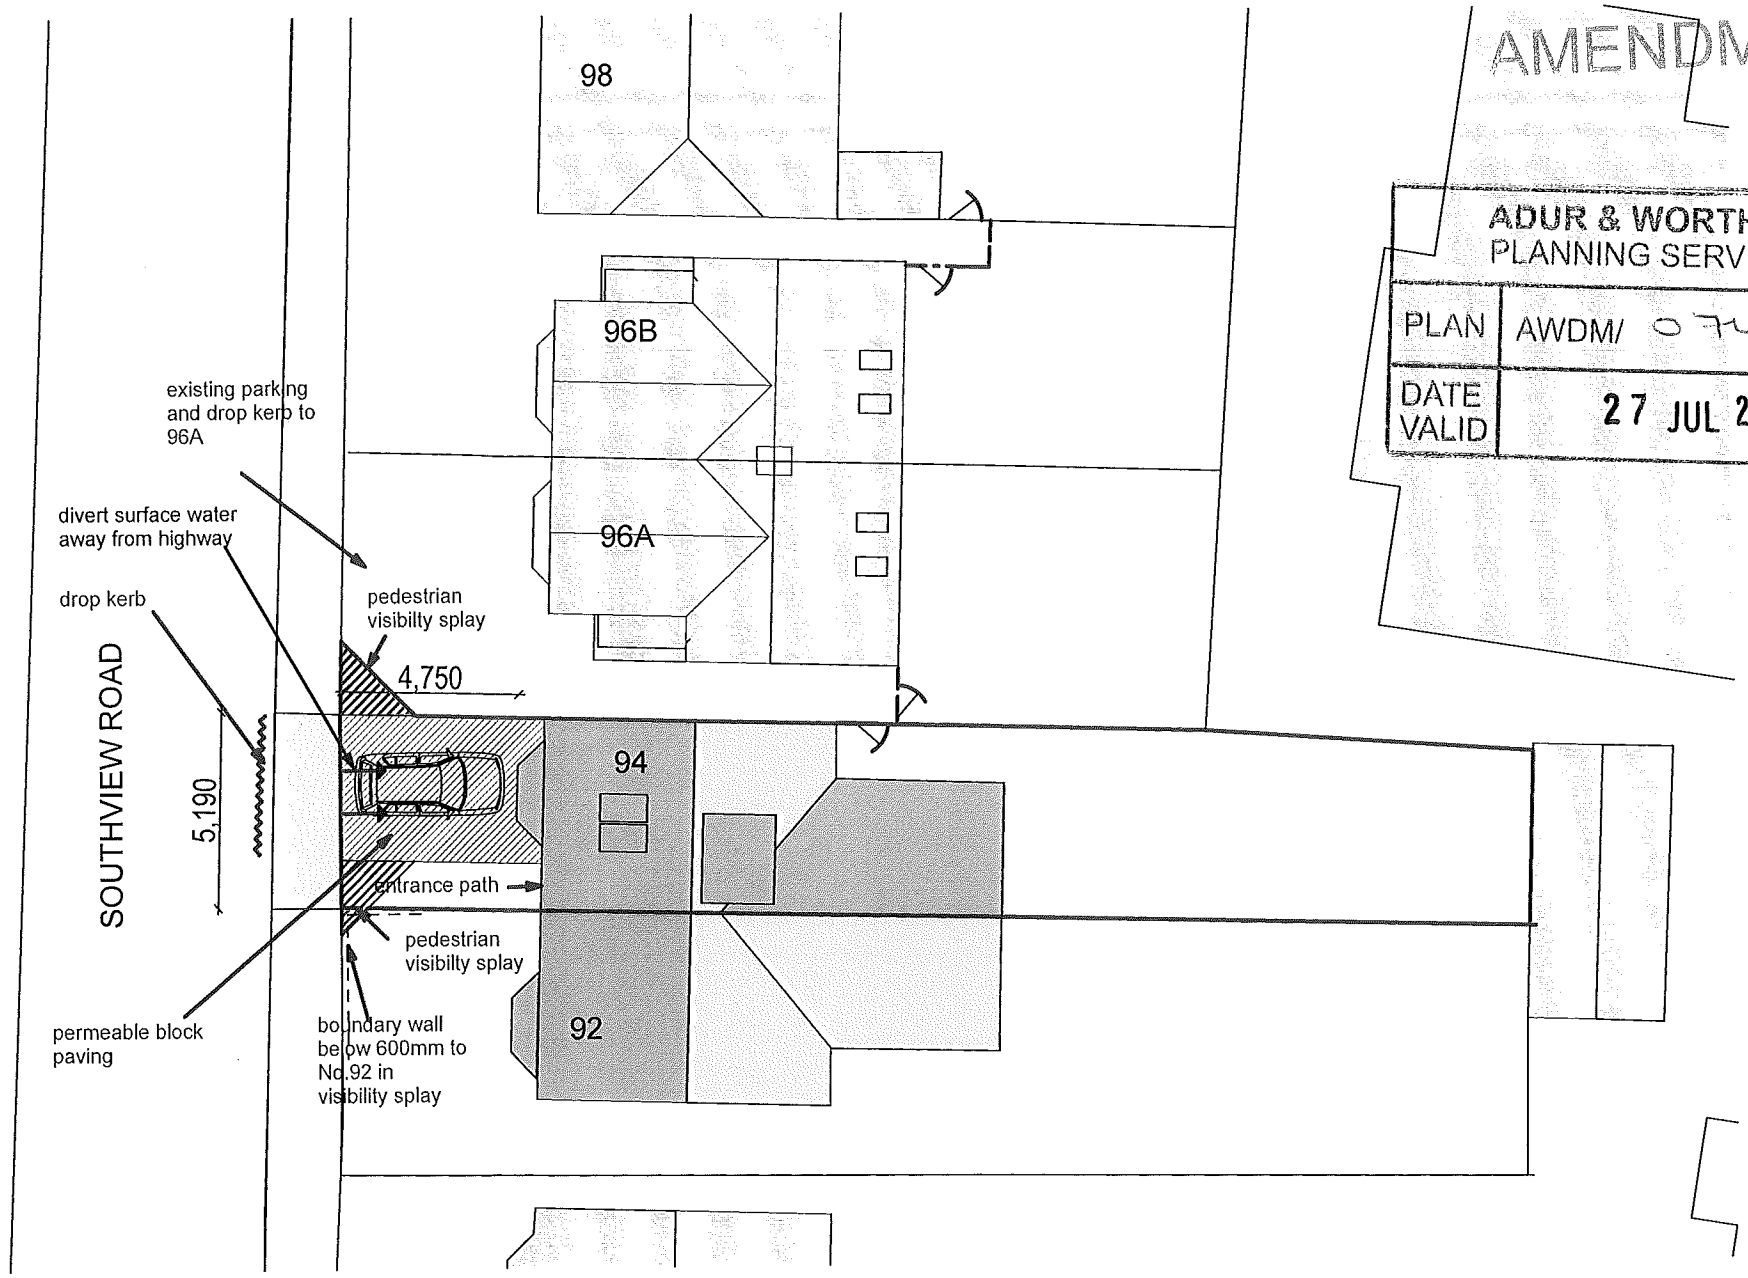


Site Plan 1:200

AMENDMENT

ADUR & WORTHING
PLANNING SERVICES

PLAN	AWDM/ 0743/18
DATE VALID	27 JUL 2018

N

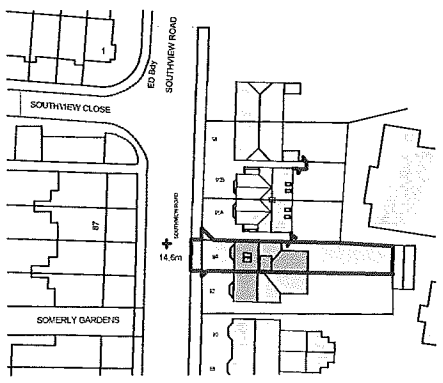

Location Plan 1:1250

Highway Crossover and
Hardstanding for 2 vehicles

94 Southview Road

May 2018
as shown@ A3

18019_P1 D

Rev A 29.5.18 detail added for validation
Rev B 30.5.18 amends and notes
Rev C 21.6.18 red line correction
Rev D 26.7.18 amends in line with WSCC consultation response 13.7.18

circle 25

Architectural Design
Planning
Project Management

phone 07984 207786
email studio@circle25.co.uk
web www.circle25.co.uk

25 St.Johns Road _ Polegate _
East Sussex
BN26 5BN