This drawing is the copyright of Alcove Architecture Ltd
All dimensions must be checked on site prior to construction
Do not scale this drawing except for Planning Application purposes
Contractor to work in full compliance with statutory requirements

Rev	Amendments	Date
A	Status amended to planning	12/04/23
B	Amended following receipt of Planning Officer comments	10/07/23
C	Further planting to screen refuse/recycling	11/07/23
D	Boundary wall infill added	25/07/23

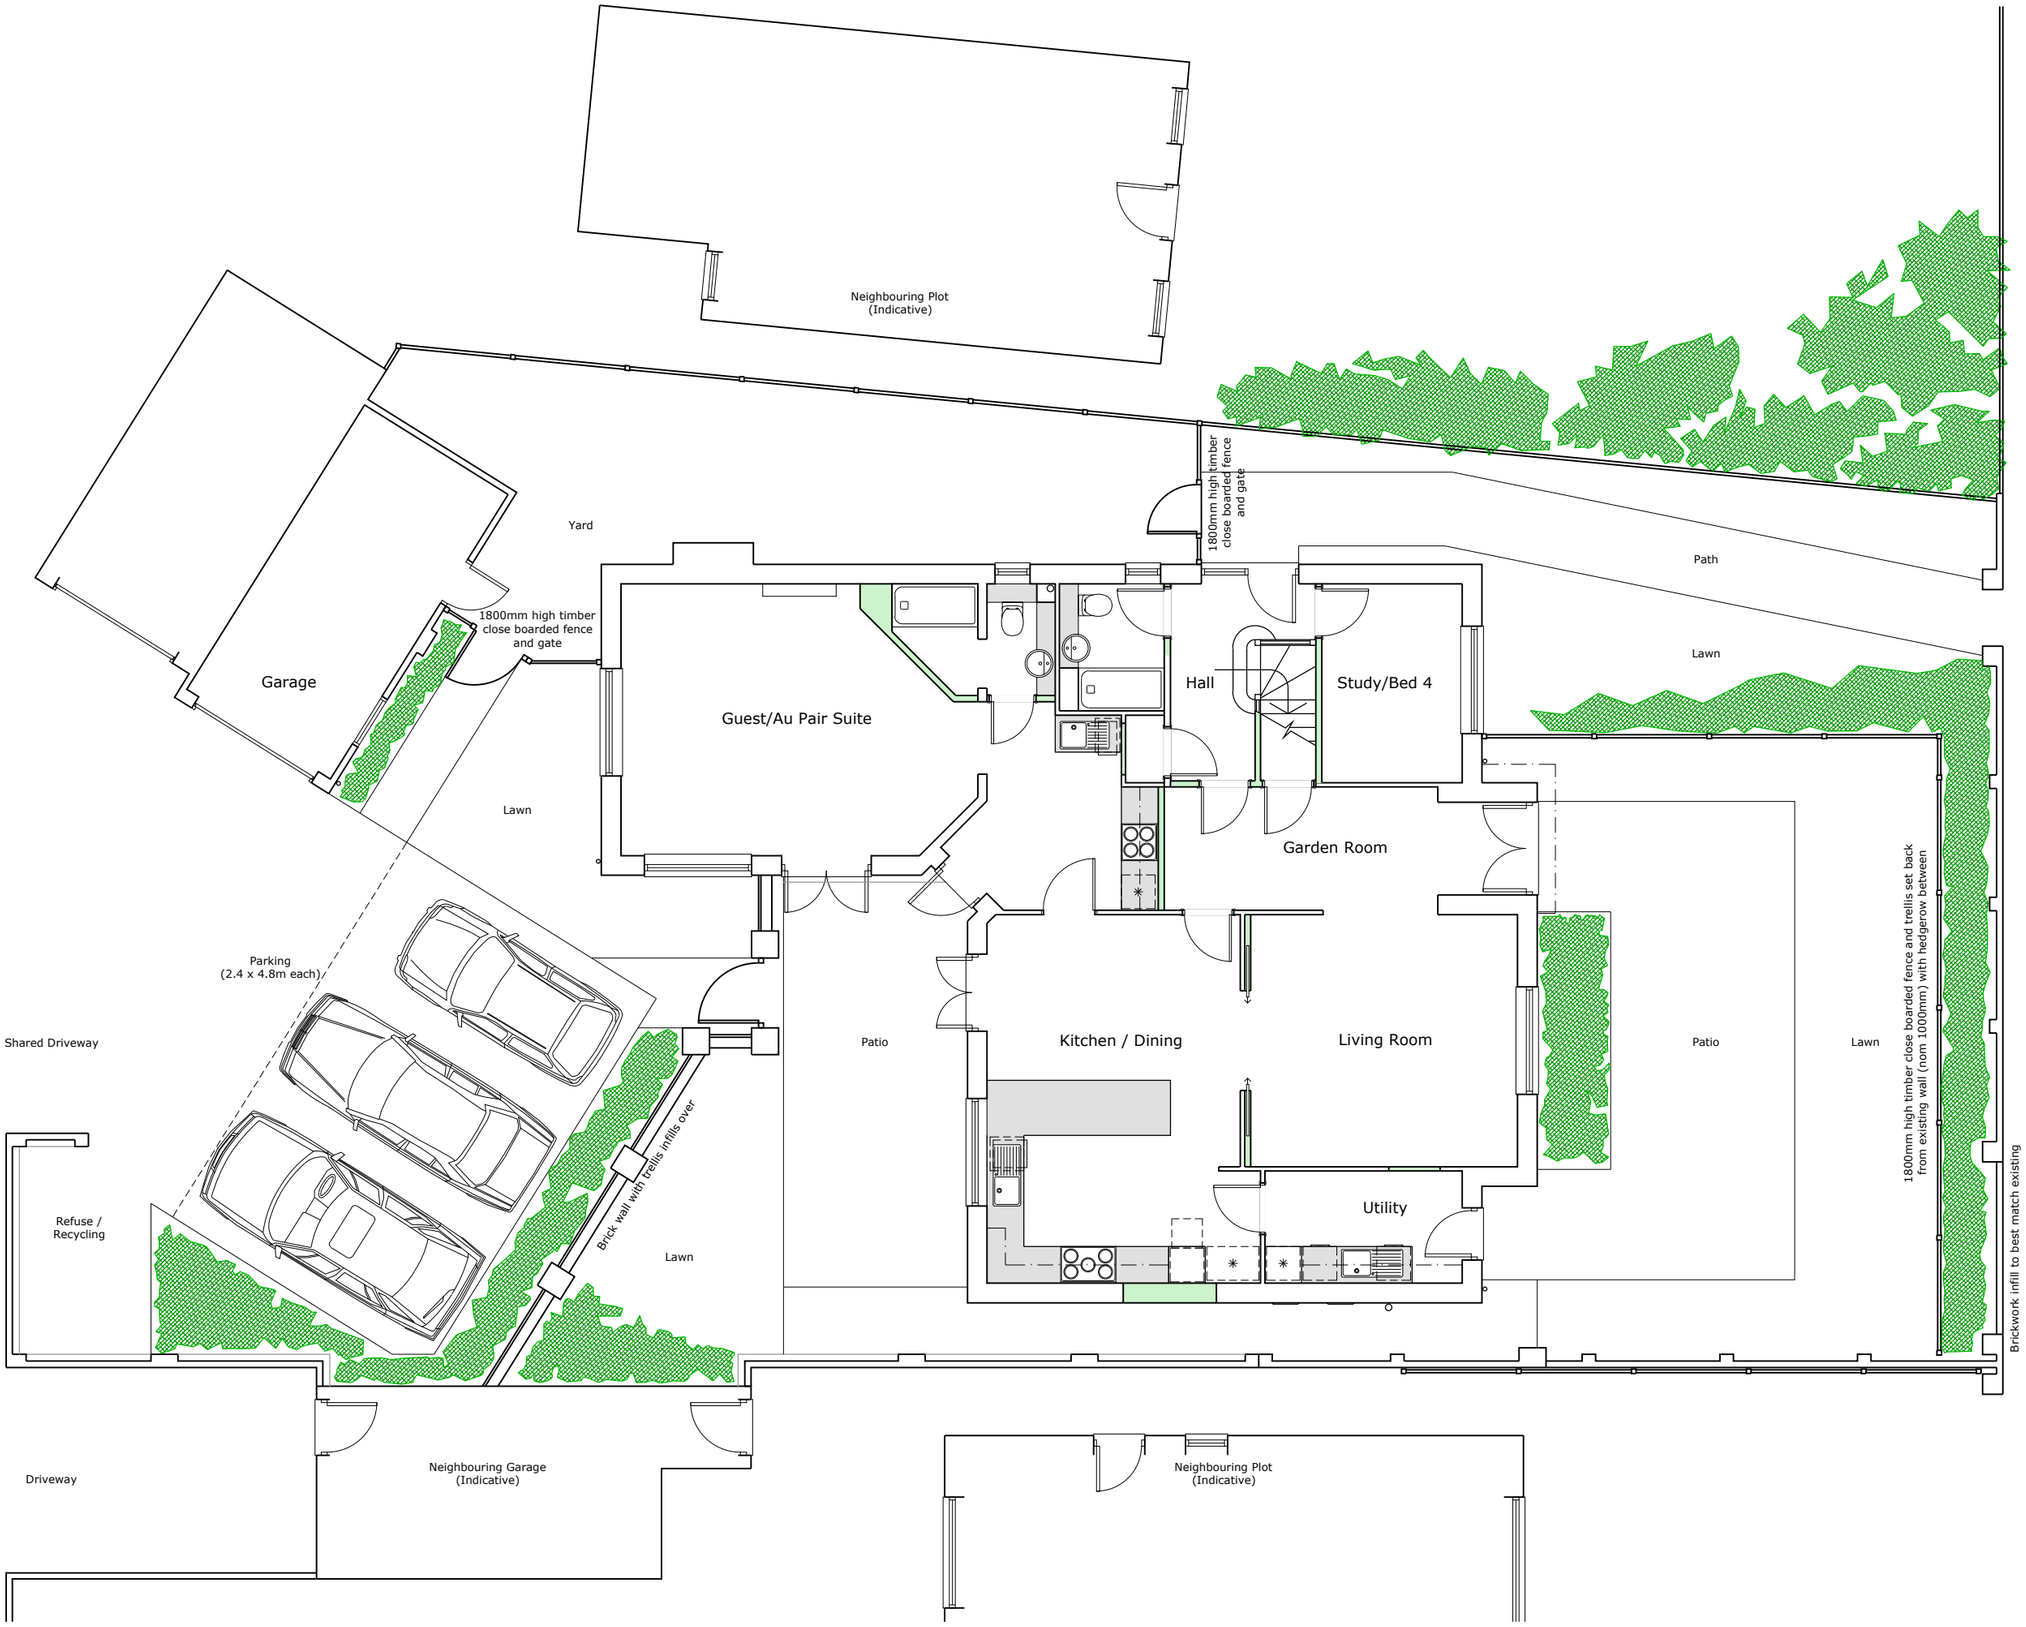

N

0m 1m 2m

Notes:
OS Extract provided by Messrs Mapserve
Landscape and furniture shown indicatively

/ALCOVE ARCHITECTURE
/ 25a New Broadway Worthing Sussex BN11 4HP
/ 01903 608448 / www.alcovearchitecture.co.uk

Project
6 Eirene Road
Goring by Sea
BN12 4DJ

Drawing Title
Site/Ground Floor Plan as Proposed

Status
Planning

Scale	Drawn By	Date
1:100@A3	JE	Mar 23

Project No.	Drawing No.	Revision
23105	P107	D

Alcove Architecture Ltd - Registered No. 8543375