This drawing is the copyright of Alcove Architecture Ltd
All dimensions must be checked on site prior to construction
Do not scale this drawing except for Planning Application purposes
Contractor to work in full compliance with statutory requirements

| Rev | Amendments | Date |
|---|---|---|
| A | Status amended to planning and materials added | 12/04/23 |
| B | Amended following receipt of Planning Officer comments | 10/07/23 |
| C | Brickwork infill added | 25/07/23 |

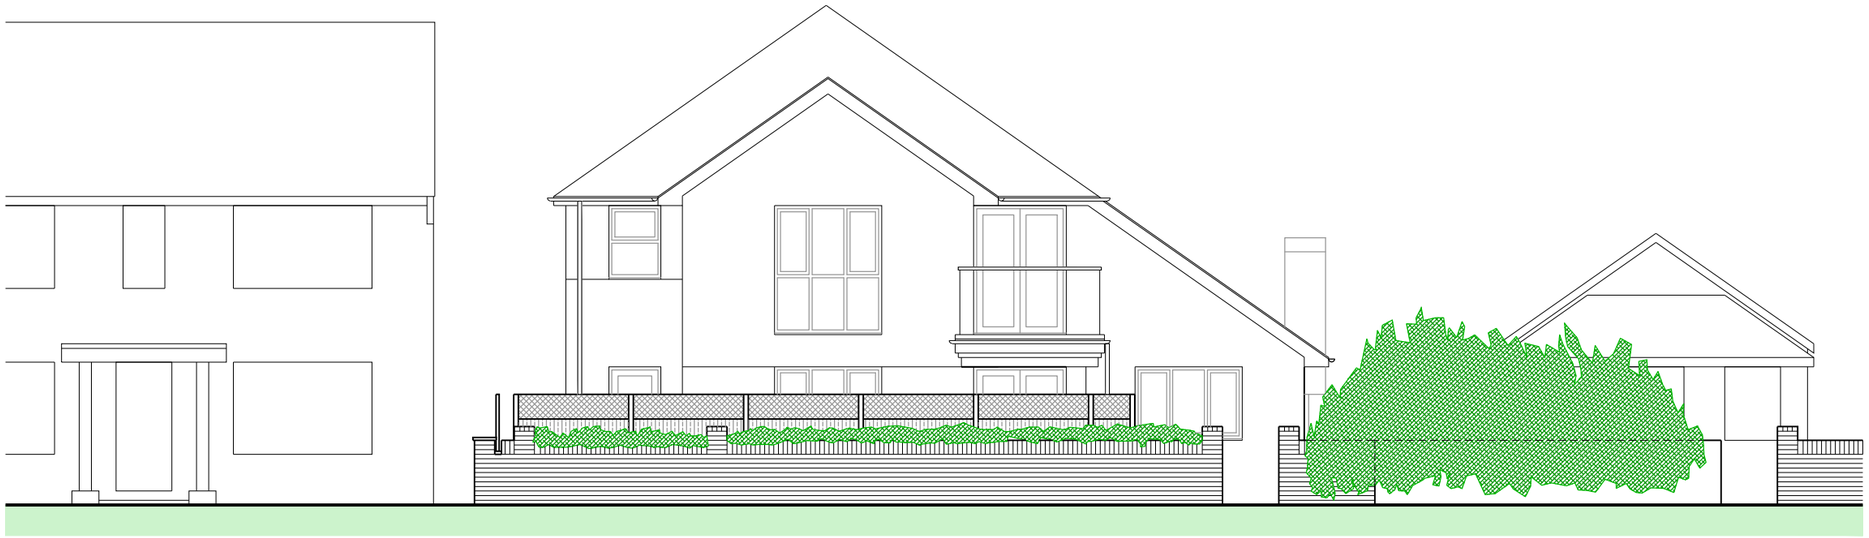

Eirene Road (Boundary) Elevation



Southern Elevation

Materials:

- Through colour render (off white) over existing brickwork with a best match used where required to extend extent
- Plain roof tiles as existing reclaimed and reused wherever possible, with a best match used where required to extend extent
- Polyester powder coated aluminium fenestration in grey
- Frameless glass balustrade with stainless steel handrail
- Factory finished rooflight in grey
- uPVC rainwater goods in black on uPVC soffits and eaves in white
- Permeable paving and/or decking to hard landscaped areas
- Close boarded fence to best match existing with trellis at head



Eastern Elevation (Eastern neighbouring plot shown dashed)

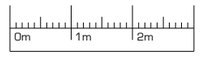


Notes:
OS Extract provided by Messrs Mapserve
Landscape and furniture shown indicatively

/ALCOVE ARCHITECTURE
/ 25a New Broadway Worthing Sussex BN11 4HP
/ 01903 608448 / www.alcovearchitecture.co.uk

Project
6 Eirene Road
Goring by Sea
BN12 4DJ

Drawing Title
Elevations as Proposed:
Southern and Eastern

Status
Planning

| Scale | Drawn By | Date |
|---|---|---|
| 1:100@A3 | JE | Mar 23 |
| Project No. | Drawing No. | Revision |
| 23105 | P109 | C |

Alcove Architecture Ltd - Registered No. 8543375