1.0m	1.0m	1.0m	1.0m	1.0m

DATE:	12th June 2018
ADDRESS:	11 Silvergate Drive, Somerton, VIC 3062
CLIENT:	Mr Krzysztof Skiba
PAGE SIZE:	A3
DRAWING SCALE:	1:20
DRAWING NUMBER:	02 of
DRAWING TITLE:	PROPOSED GROUND & FIRST FLOOR PLAN

NORTH

PROPOSED GROUND FLOOR PLAN

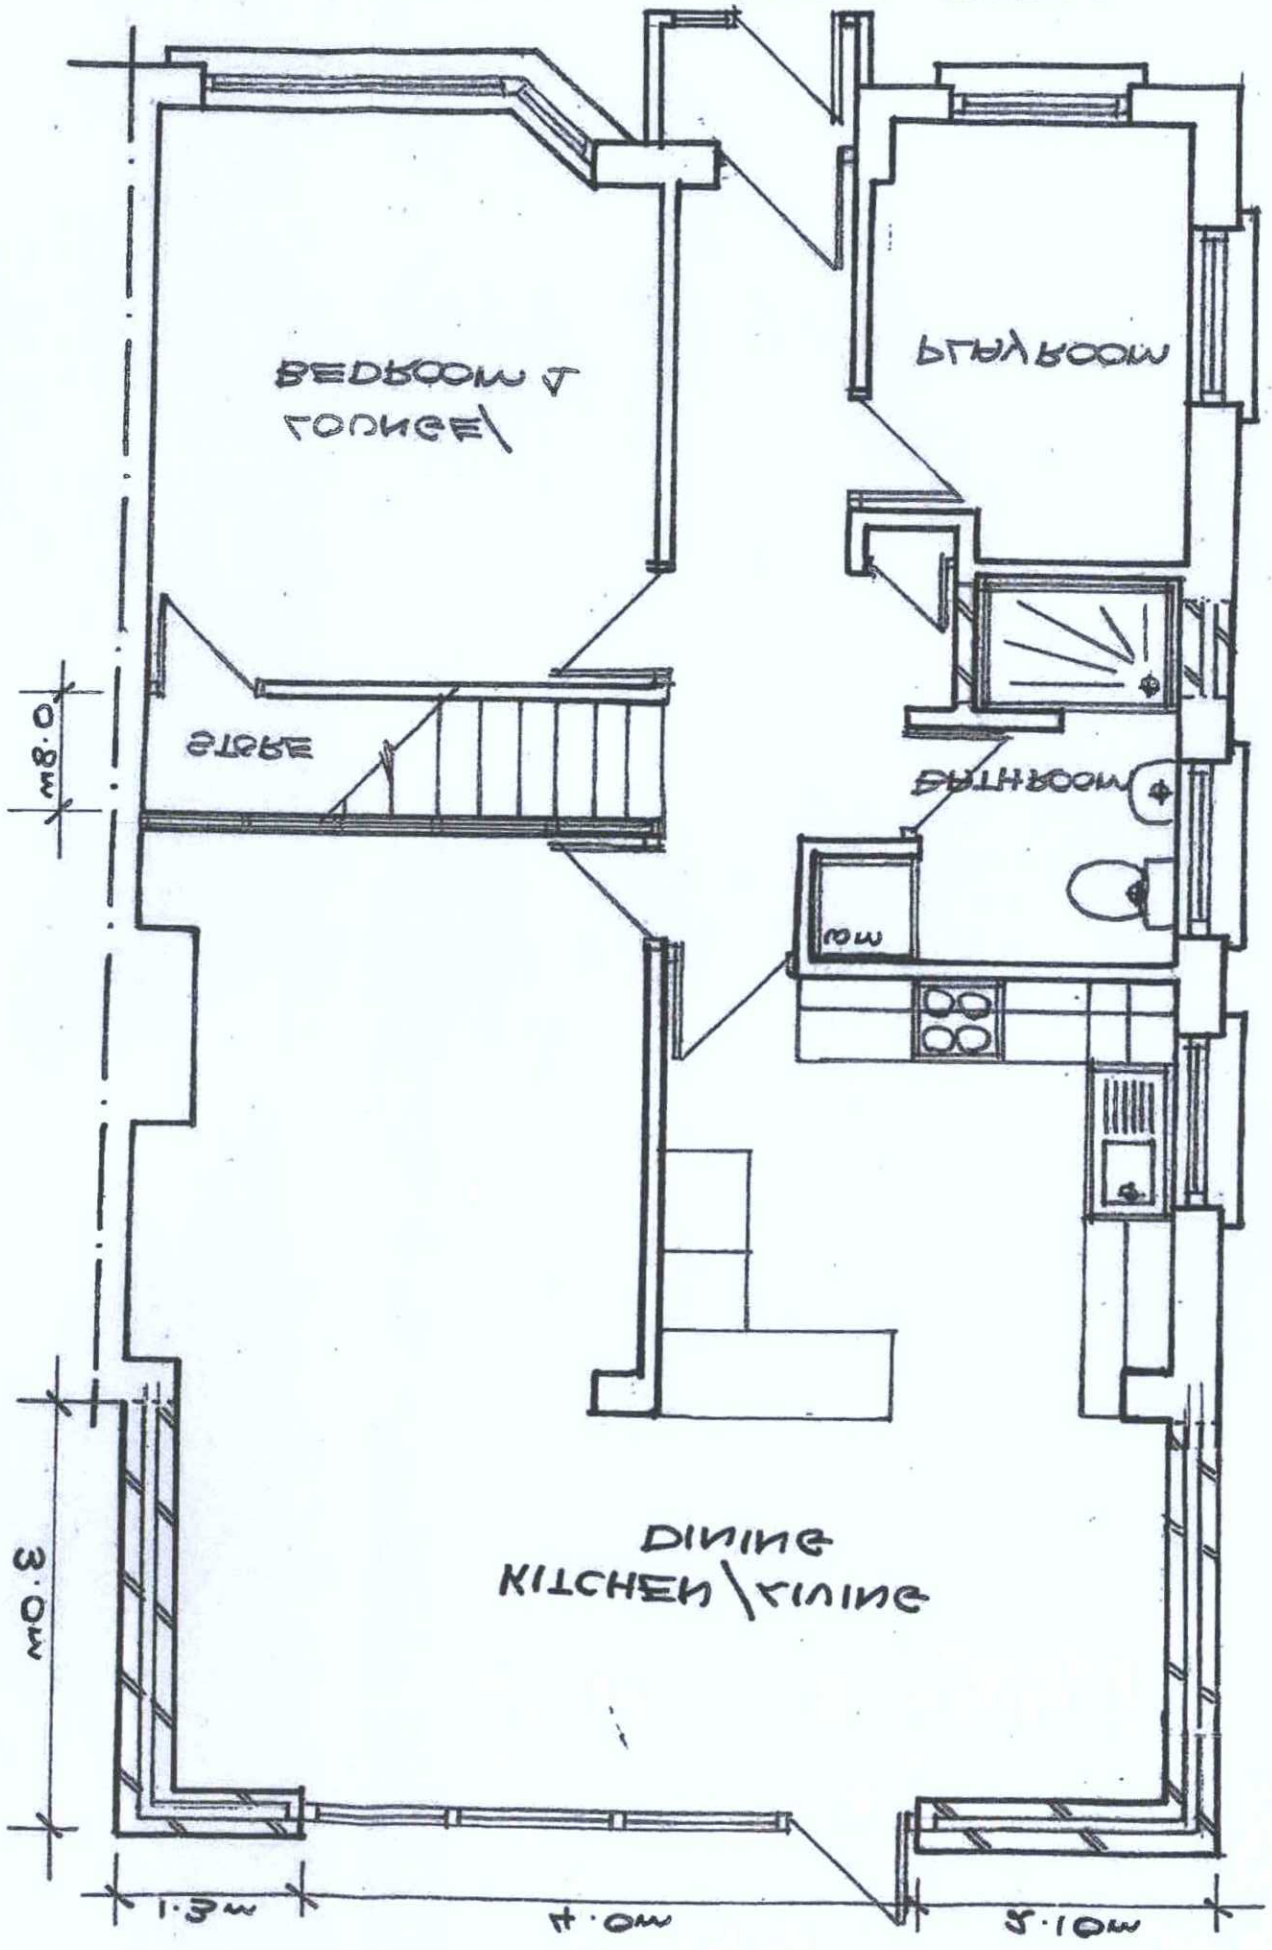

PROPOSED FIRST FLOOR PLAN

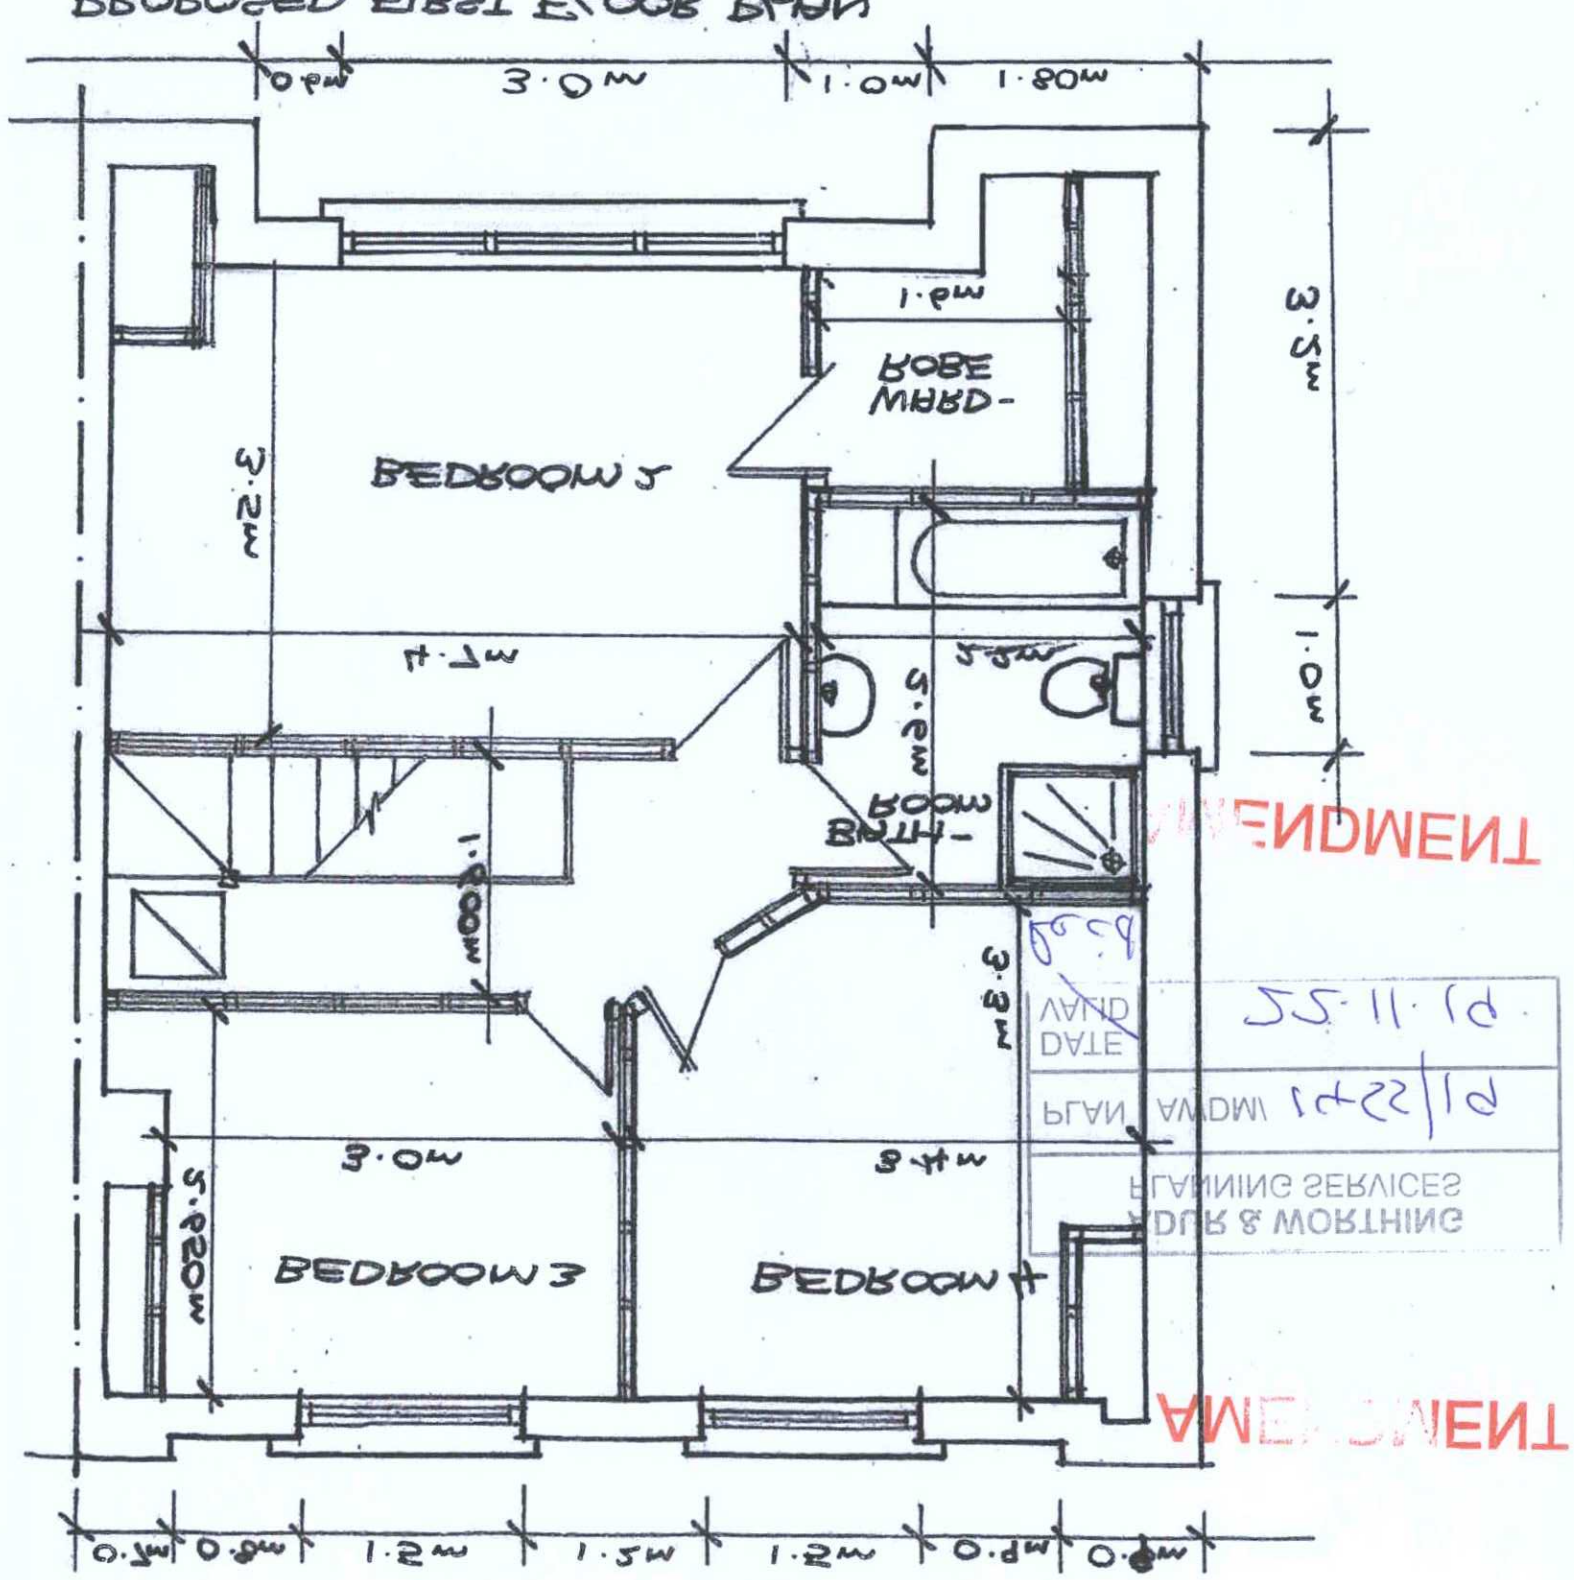

AMENDMENT

DATE	22.11.18
PLAN AMEND	14/22/18
PLANNING SERVICES	

AMENDMENT