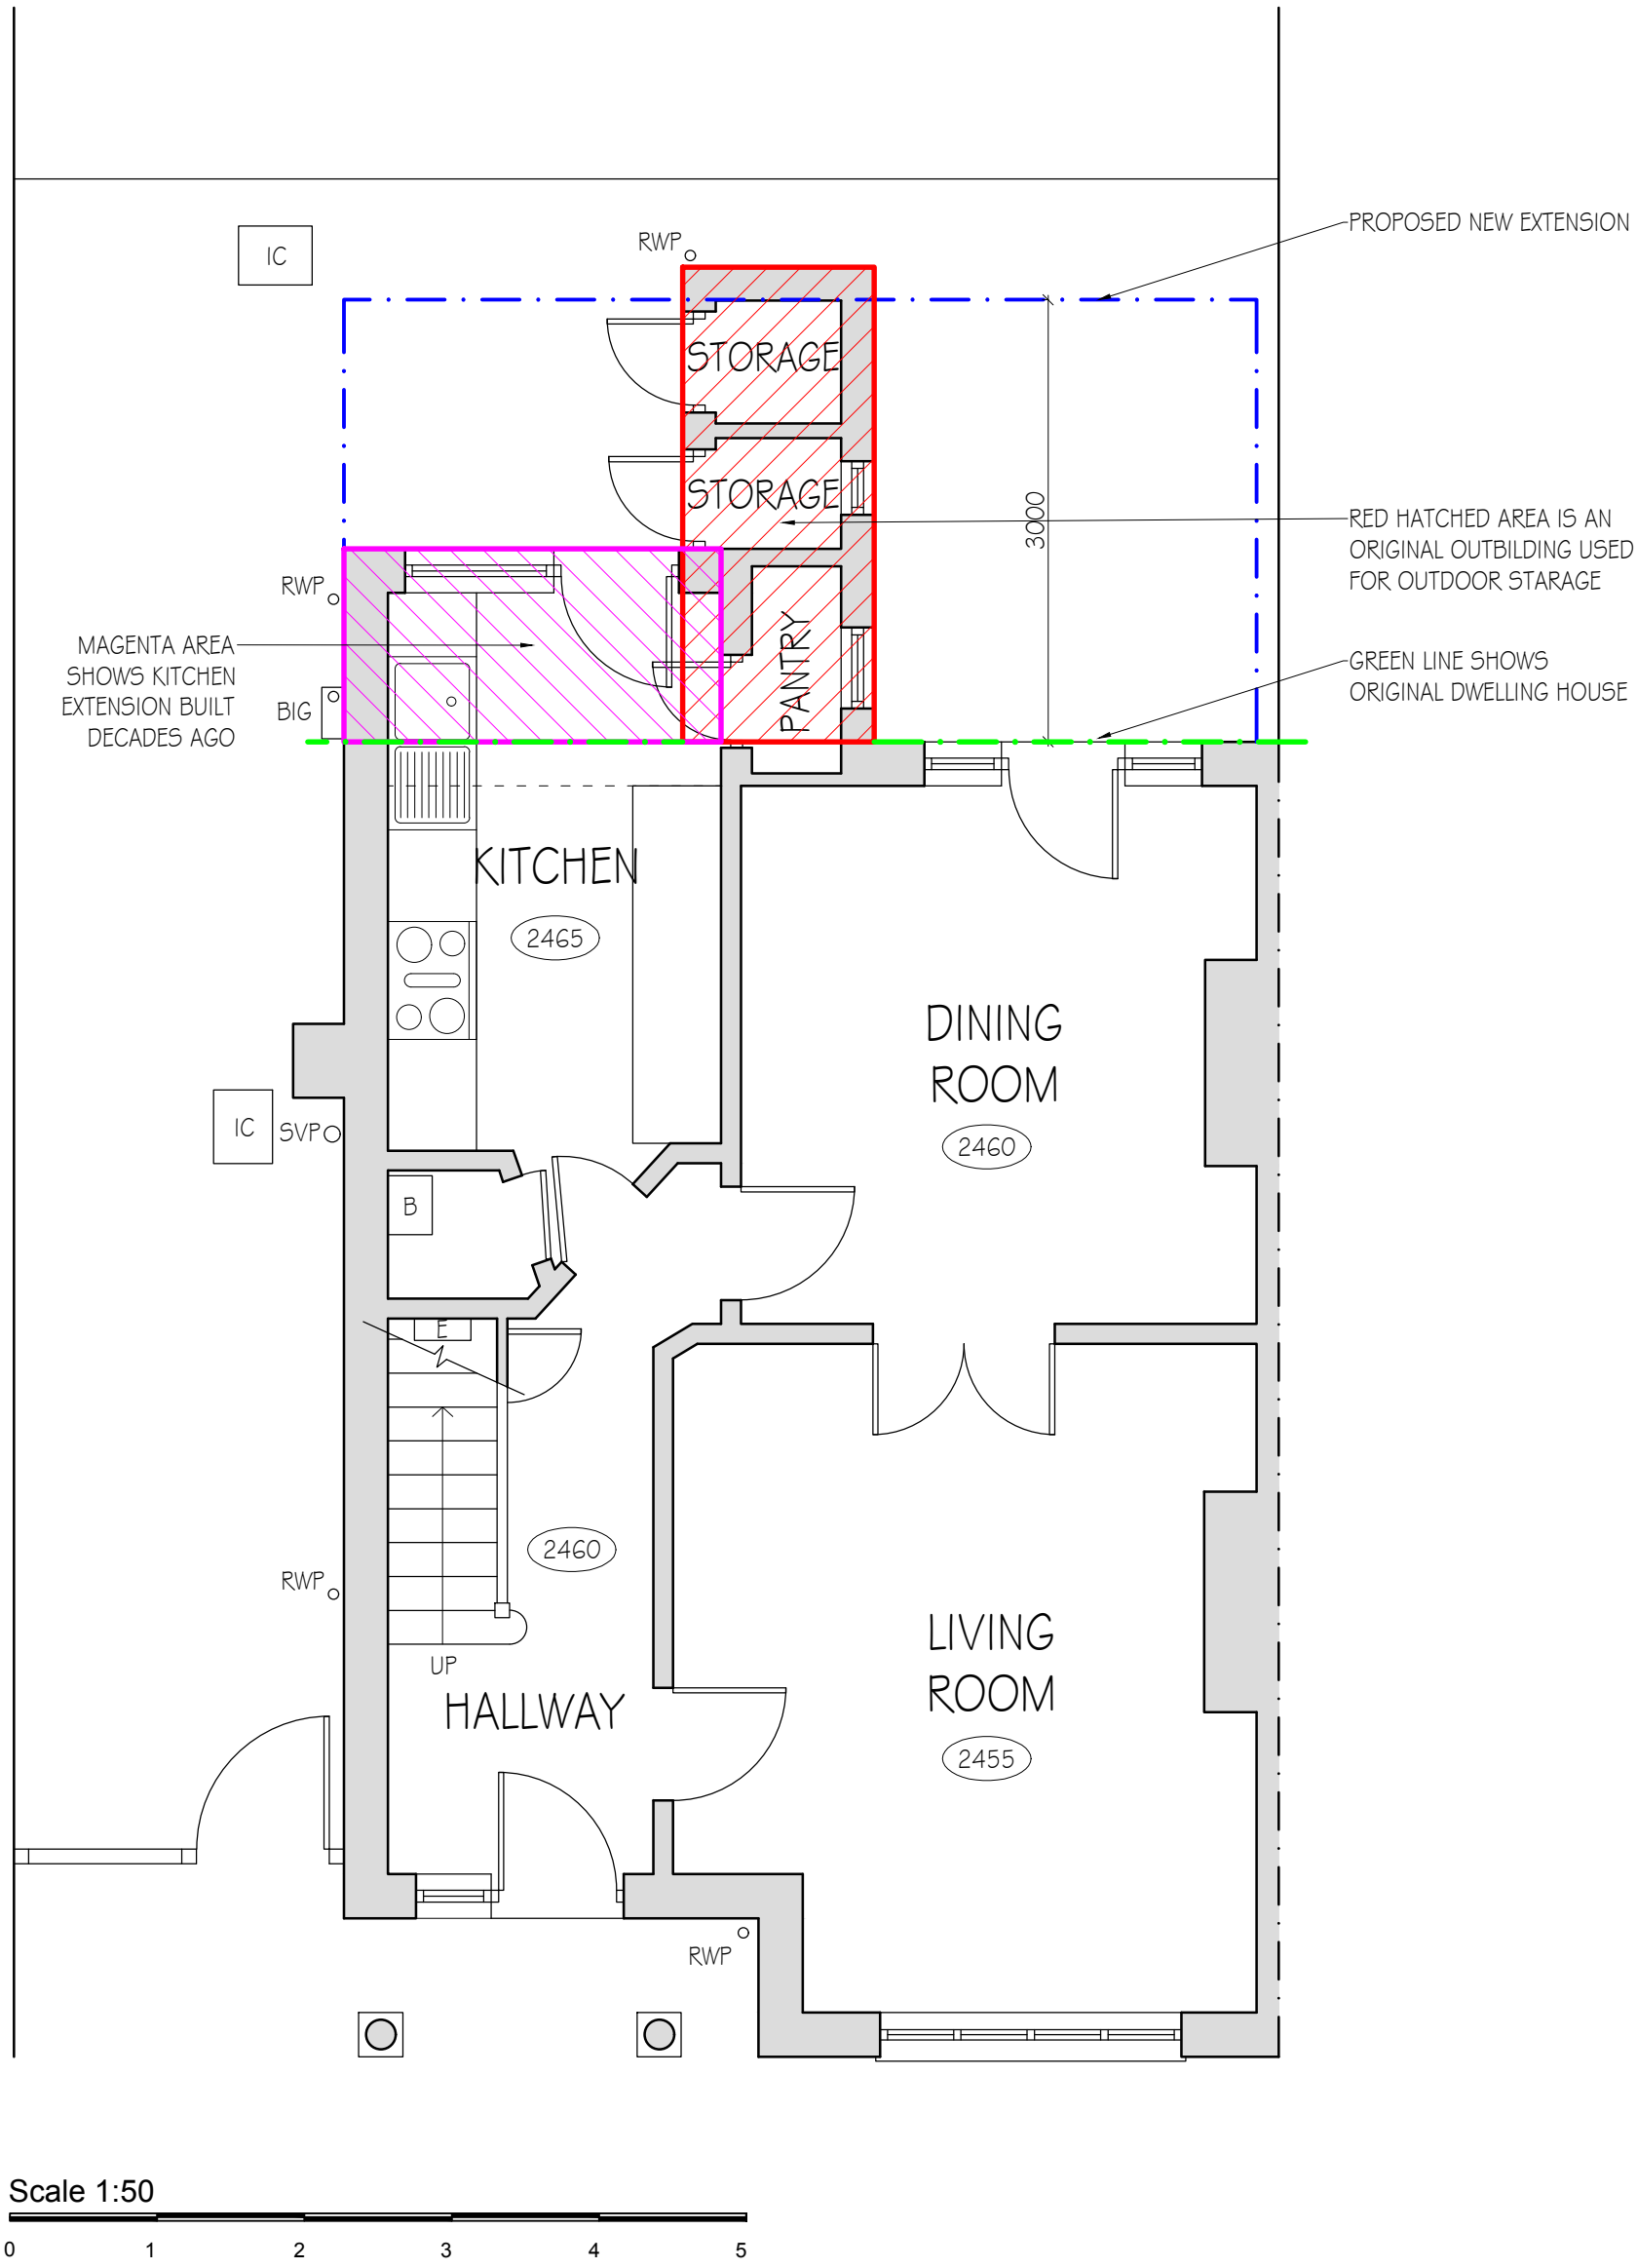
PROPOSED NEW EXTENSION
IC
RWP
STORAGE
STORAGE
3000
RED HATCHED AREA IS AN ORIGINAL OUTBILDING USED FOR OUTDOOR STARAGE
RWP
MAGENTA AREA SHOWS KITCHEN EXTENSION BUILT DECADES AGO
BIG
PANTRY
GREEN LINE SHOWS ORIGINAL DWELLING HOUSE
KITCHEN
2465
DINING ROOM
2460
IC
SVP
B
E
2460
RWP
UP
HALLWAY
LIVING ROOM
2455
RWP
Scale 1:50
0
1
2
3
4
5