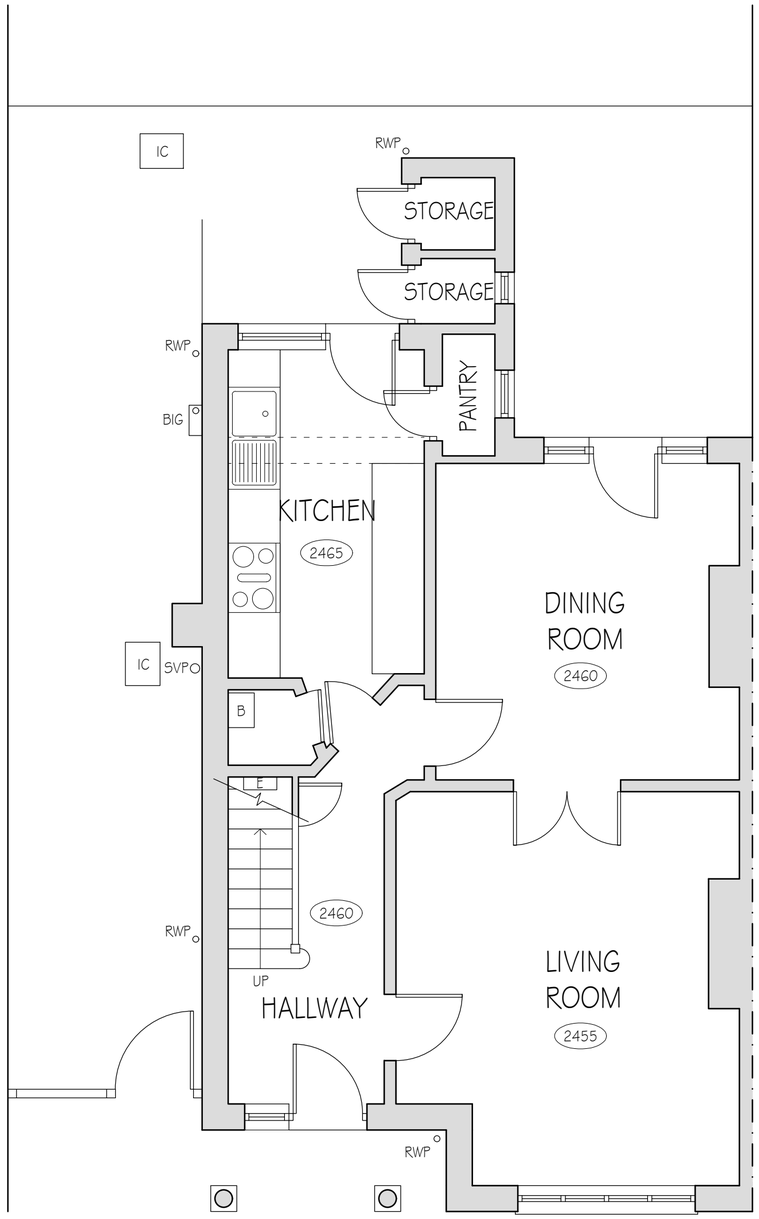

GROUND FLOOR PLAN

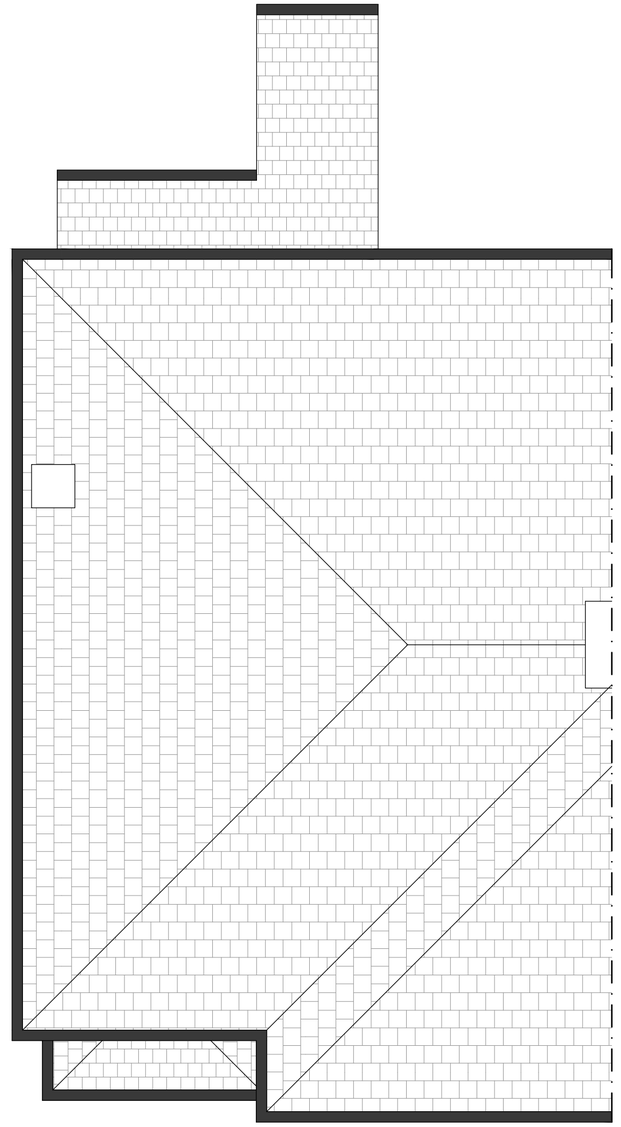

ROOF PLAN

Scale 1:50

0 1 2 3 4 5

All dimensions must be checked on site and not scaled from this drawing, apart from by Local Authonty.

No work is to be commenced until full Planning Permission/ Building Regulations have been approved and any conditions discharged. Any work started pnor to approval is entirely at clients/ contractors nsk.

The contractor is responsible for taking and checking all levels, dimensions etc, pnor to ordering materials and starting work. Any discrepancies are to be reported back to Coastline Architects pnor of commencement of works.

Drawings have been produced for Planning Permission/ Building Regulations submissions only and do not constitute full working drawings.

N

Rev. Date Description

Coastline ARCHITECTS

Contact
01903 357 047
info@coastlinearchitects.com
www.coastlinearchitects.com

client: Mr & Mrs Hearn

site address: 28 LAVINGTON ROAD
WORTHING, BN14 7SN

project title: Proposed single storey rear extension and internal alterations

drawing title: EXISTING FLOOR PLANS

status: PRELIMINARY

date: 12th Jan 2024 drawn by: EL

scale: 1:50 @ A2

drawing no.: A-E-101