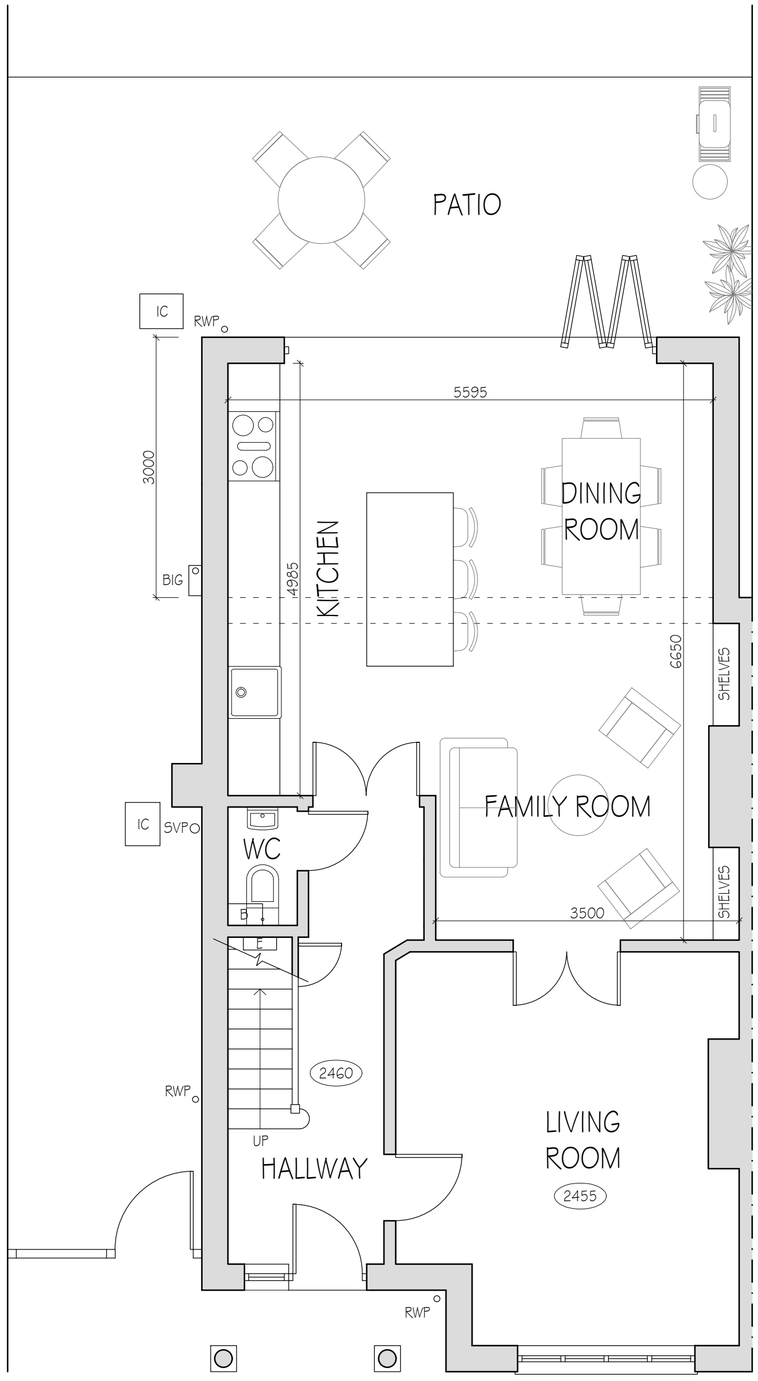

GROUND FLOOR PLAN

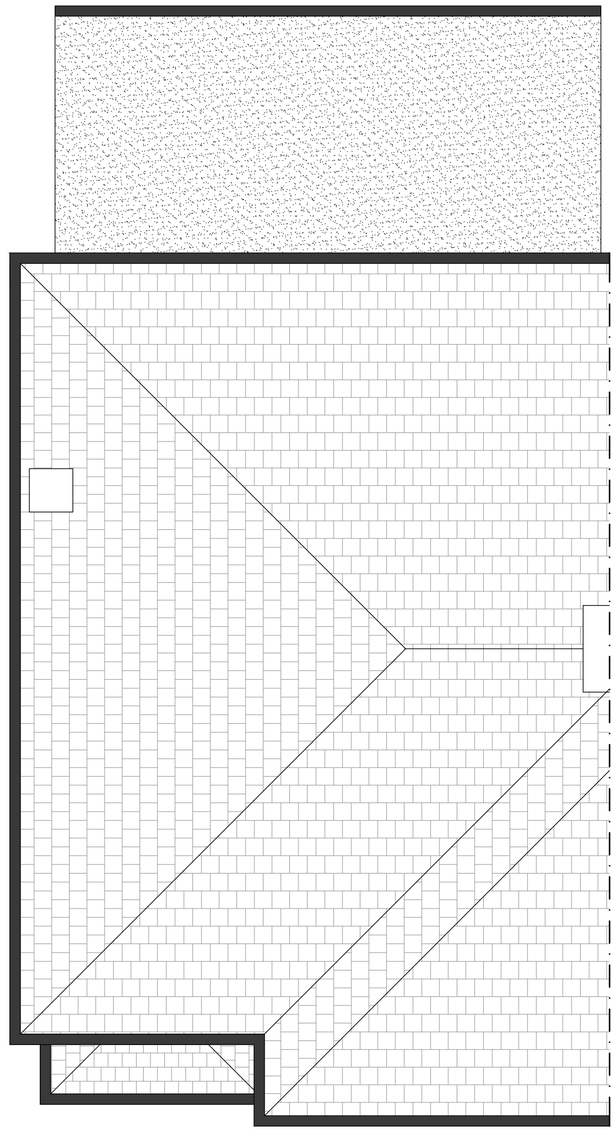

ROOF PLAN

Scale 1:50

0 1 2 3 4 5

All dimensions must be checked on site and not scaled from this drawing, apart from by Local Authority.

No work is to be commenced until full Planning Permission/ Building Regulations have been approved and any conditions discharged. Any work started prior to approval is entirely at clients/ contractors risk.

The contractor is responsible for taking and checking all levels, dimensions etc, prior to ordering materials and starting work. Any discrepancies are to be reported back to Coastline Architects prior of commencement of works.

Drawings have been produced for Planning Permission/ Building Regulations submissions only and do not constitute full working drawings.

N

Rev. Date Description

Coastline ARCHITECTS

Contact:
01903 357 047
info@coastlinearchitects.com
www.coastlinearchitects.com

client: Mr & Mrs Hearn

site address: 28 LAVINGTON ROAD
WORTHING, BN14 7SN

project title: Proposed single storey rear extension and internal alterations

drawing title: PROPOSED FLOOR PLANS

status: PRELIMINARY

date: 19th Jan 2024 drawn by: EL

scale: 1:50 @ A2

drawing no.: A-P-201