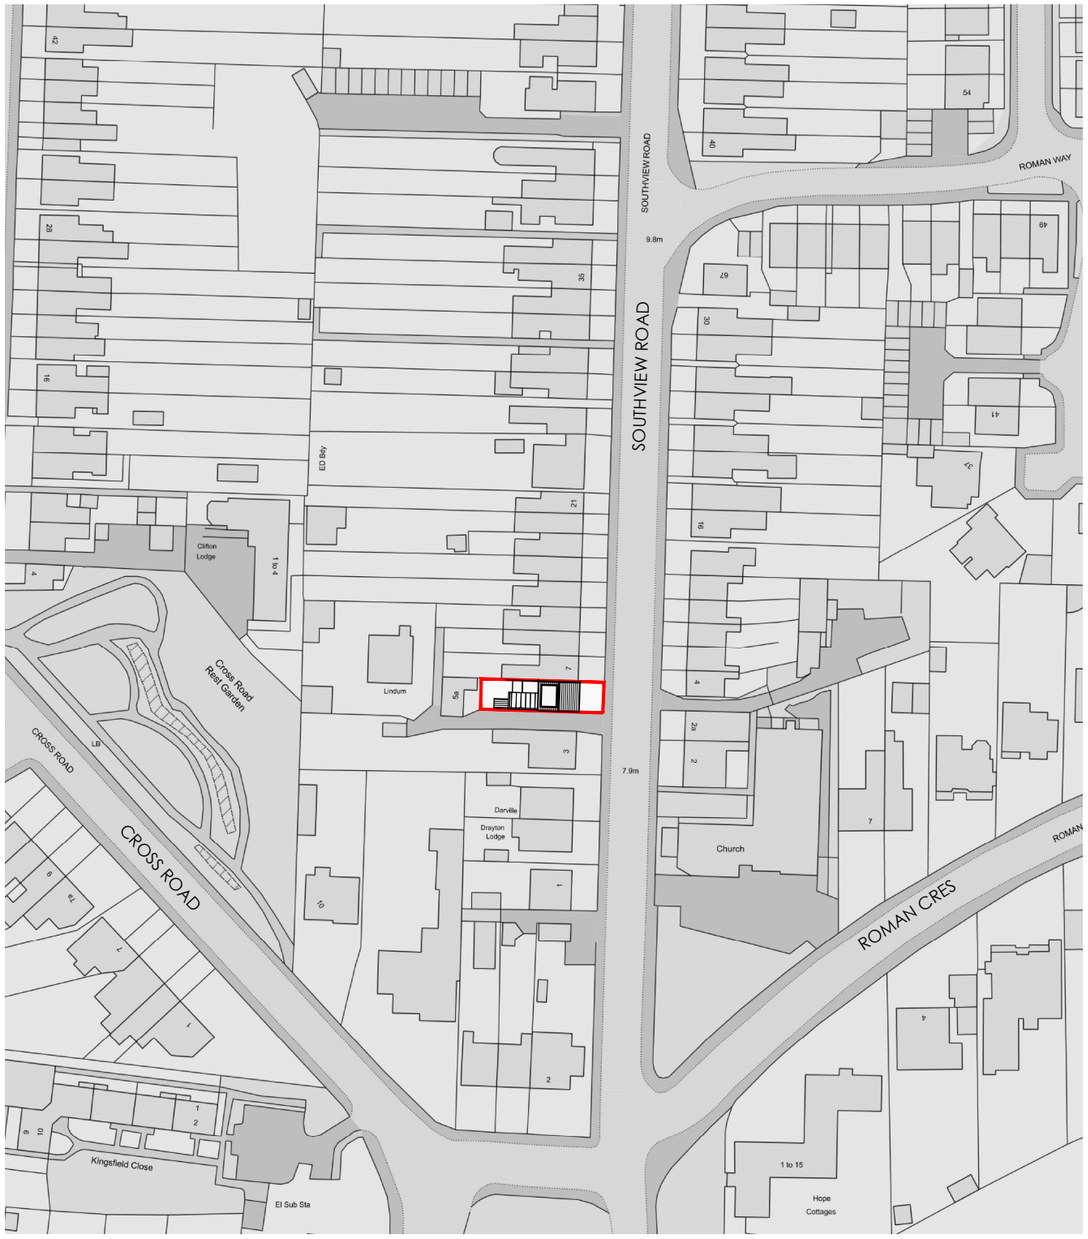

EXISTING LOCATION PLAN
FLAT 2, 5 SOUTHVIEW ROAD
SCALE 1:1250

0M 10m 20m 30m 40m 50M
1:1250



PROPOSED BLOCK PLAN
FLAT 2, 5 SOUTHVIEW ROAD
SCALE 1:500

0M 10M 20M 30M
1:500

THIS DRAWING IS THE PROPERTY OF MATTHEWS ARCHITECTURAL PRACTICE LTD AND MUST NOT BE DIVULGED TO ANYONE, COPIED OR REPRODUCED, OR USED FOR MARKETING, ADVERTISING OR PROMOTION WITHOUT THE EXPRESS PERMISSION OF MATTHEWS ARCHITECTURAL PRACTICE LTD.

ALL DIMENSIONS ARE TO BE CHECKED ON SITE. CONTRACTORS MUST VERIFY ALL DIMENSIONS ON SITE BEFORE SETTING OUT, COMMENCING WORK OR PREPARING SHOP DRAWINGS. ANY DISCREPANCIES ON THIS DRAWING TO BE REPORTED IMMEDIATELY FOR CLARIFICATION.

Rev	Description	Date

Client
TONY & SYLVIA LEMONIATES

Job title
NEW FIRST FLOOR CONSERVATORY
FLAT 2, 5 SOUTHVIEW ROAD,
SOUTHWICK, BN42 4TW

Drawing title
SITE LOCATION & BLOCK PLAN

Scale	Date	Drawn
1:500/1:1250@A3	04-07-19	CM

MAP
Matthews Architectural Practice Ltd
Website - mapltd.design
Facebook - @mapltd.design
Email - craig@mapltd.design

Drawing No
1011-001