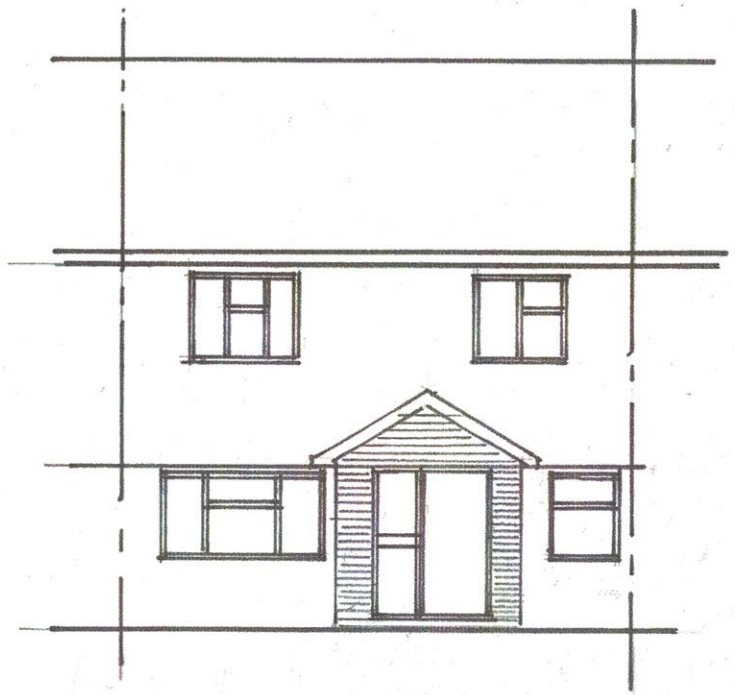

PROPOSED FRONT ELEVATION

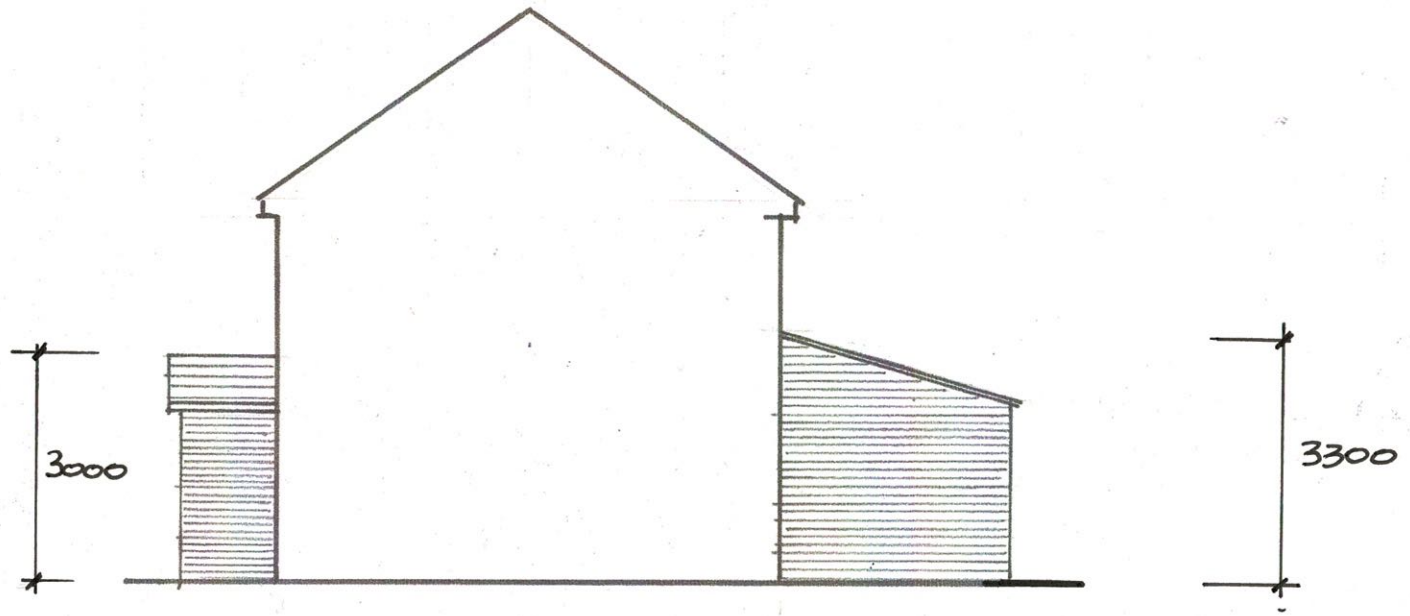

PROPOSED SIDE ELEVATION (HANDED)



PROPOSED REAR ELEVATION

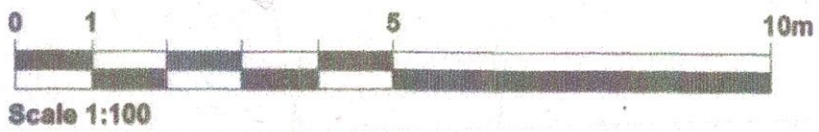

57 MANSELL ROAD
SHOREHAM BY SEA
WEST SUSSEX
SCALE 1/100
DRG NO. 2021/4