

FRONT ELEVATION



REAR ELEVATION



WEST ELEVATION

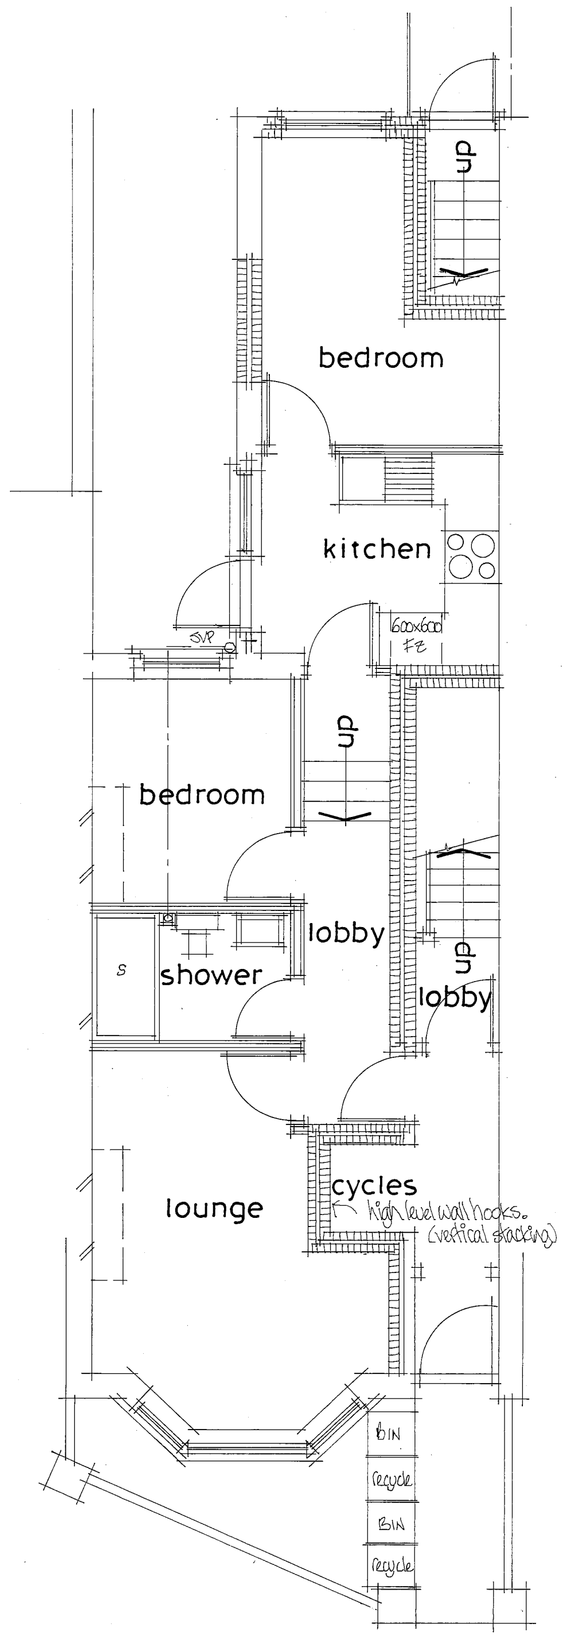

GROUND FLOOR PLAN

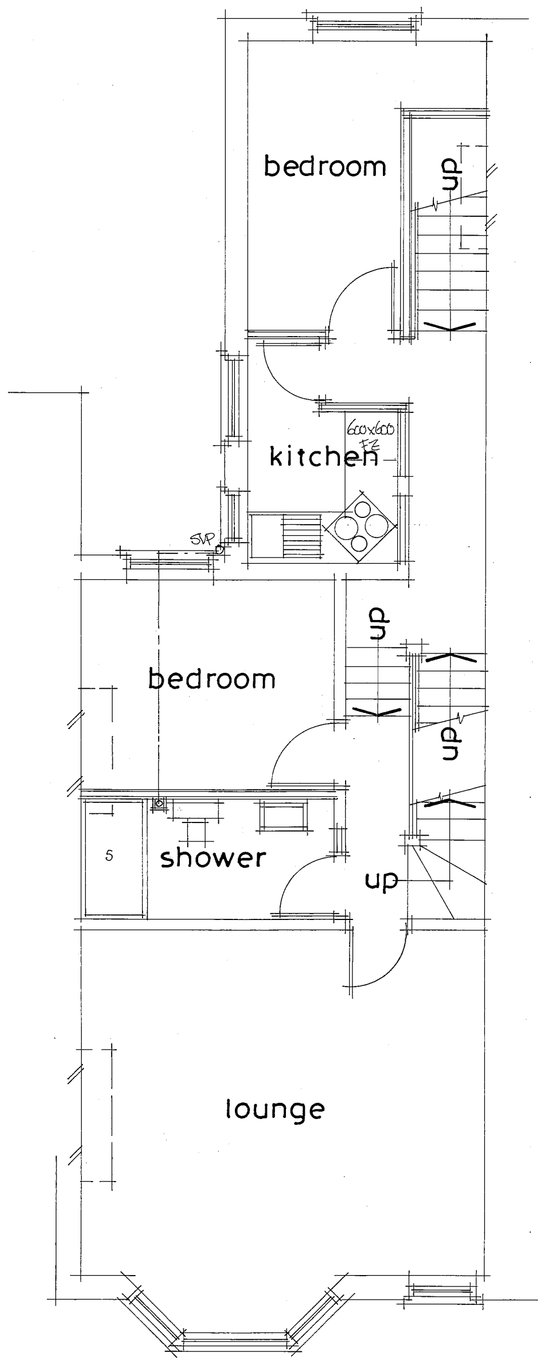

FIRST FLOOR PLAN

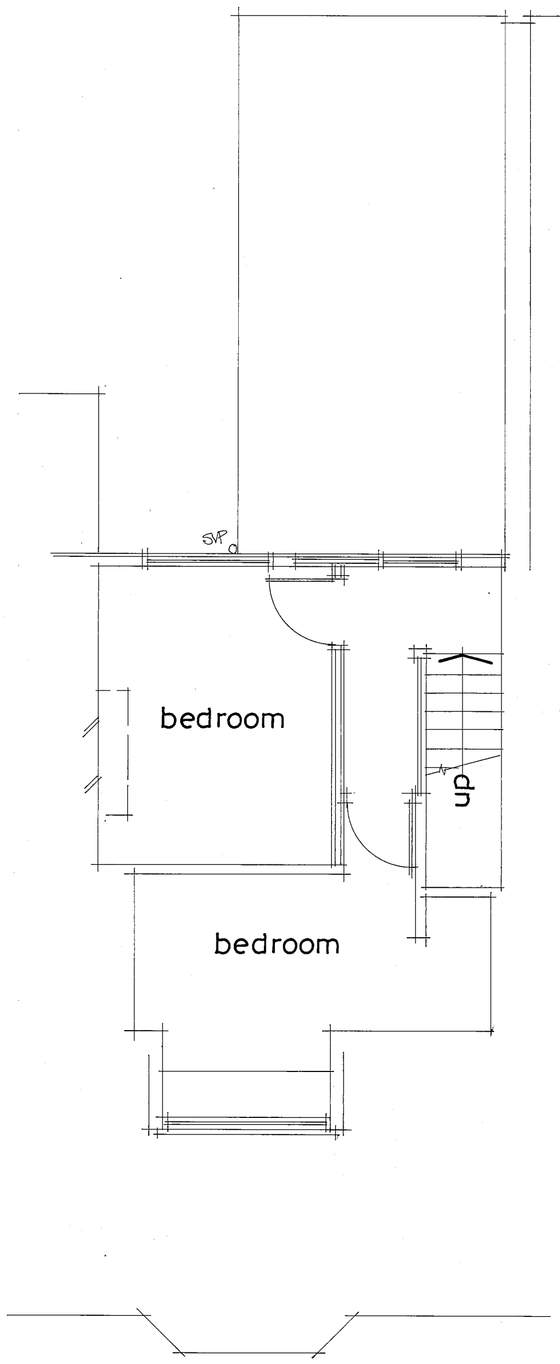

SECOND FLOOR PLAN

A1 sheet

0 2 4 6 8 10 Metres

Alan Scarratt
ARCHITECTURAL SERVICES
33 Hurley Road, Worthing, West Sussex BN13 2PA
Tel/Fax: (01903) 693100

client: Mr. & Mrs.N. Sheehan

job: 158 Old Shoreham Road
Southwick
West Sussex

dwg. no. AS.604 C

dwg. title: conversion into
2no self-contained flats

drawn by:

date: Feb. 2012 scale: 1:100
1:50

Do not scale off drawings

Check all dimensions on site before
any work is commenced

All general structural and workmanship
to comply with current Building
Regulations, B.S. and C.O.P.'s