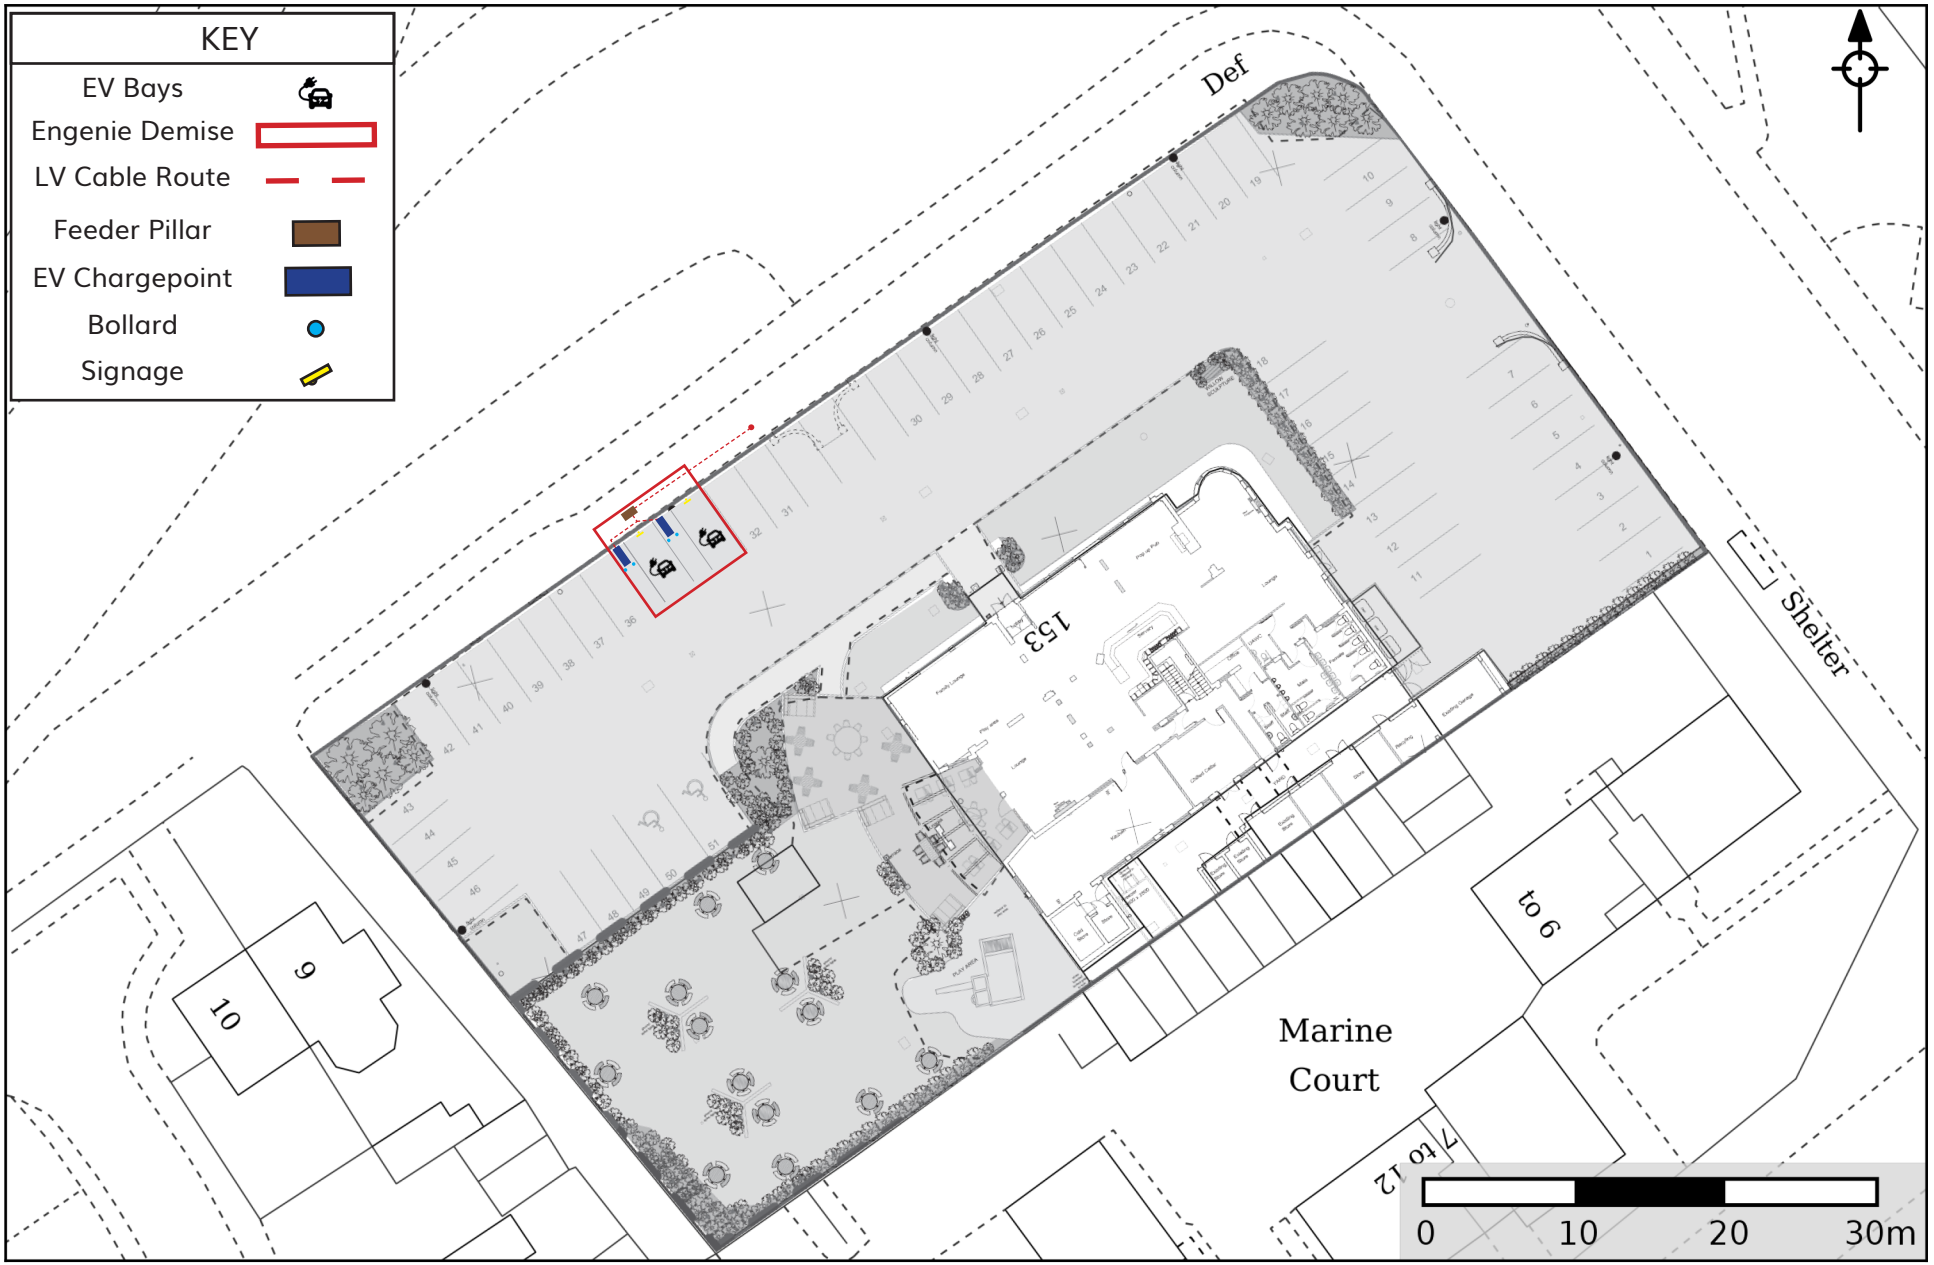


© Crown copyright and database rights 2017 Ordnance Survey 0100055500

Drawing Number:LONGSHORE01

Scale: 1:500 @A4

engenie

MARSTON'S INNS AND TAVERNS

The Longshore
Shoreham
BN43 5LD

Version Control

V.1	Conor Richards	27/02/2019
V.2	Conor Richards	02/04/2019
V.3		
V.4		
V.5		

138kVA LV Connection
2No. EV Charge Points

Level 27, Portland House, Bressenden Place, Westminster, London SW1E 5RS
Contact: conor.richards@engenie.co.uk