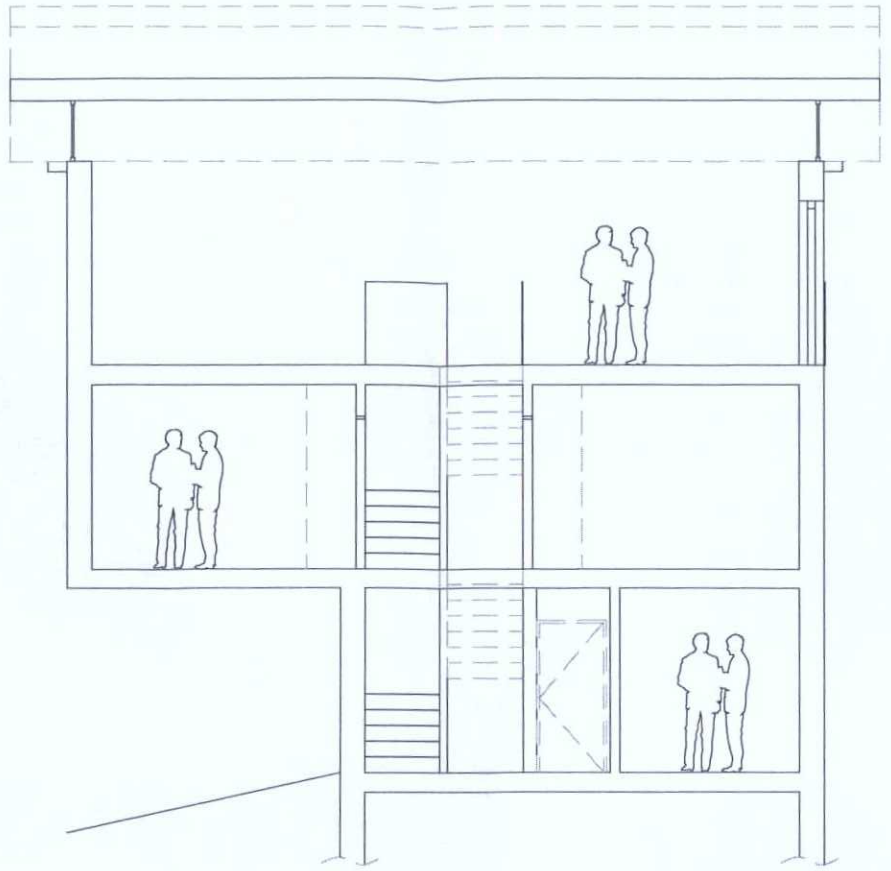

'East Houses' Short Section AA

1:100

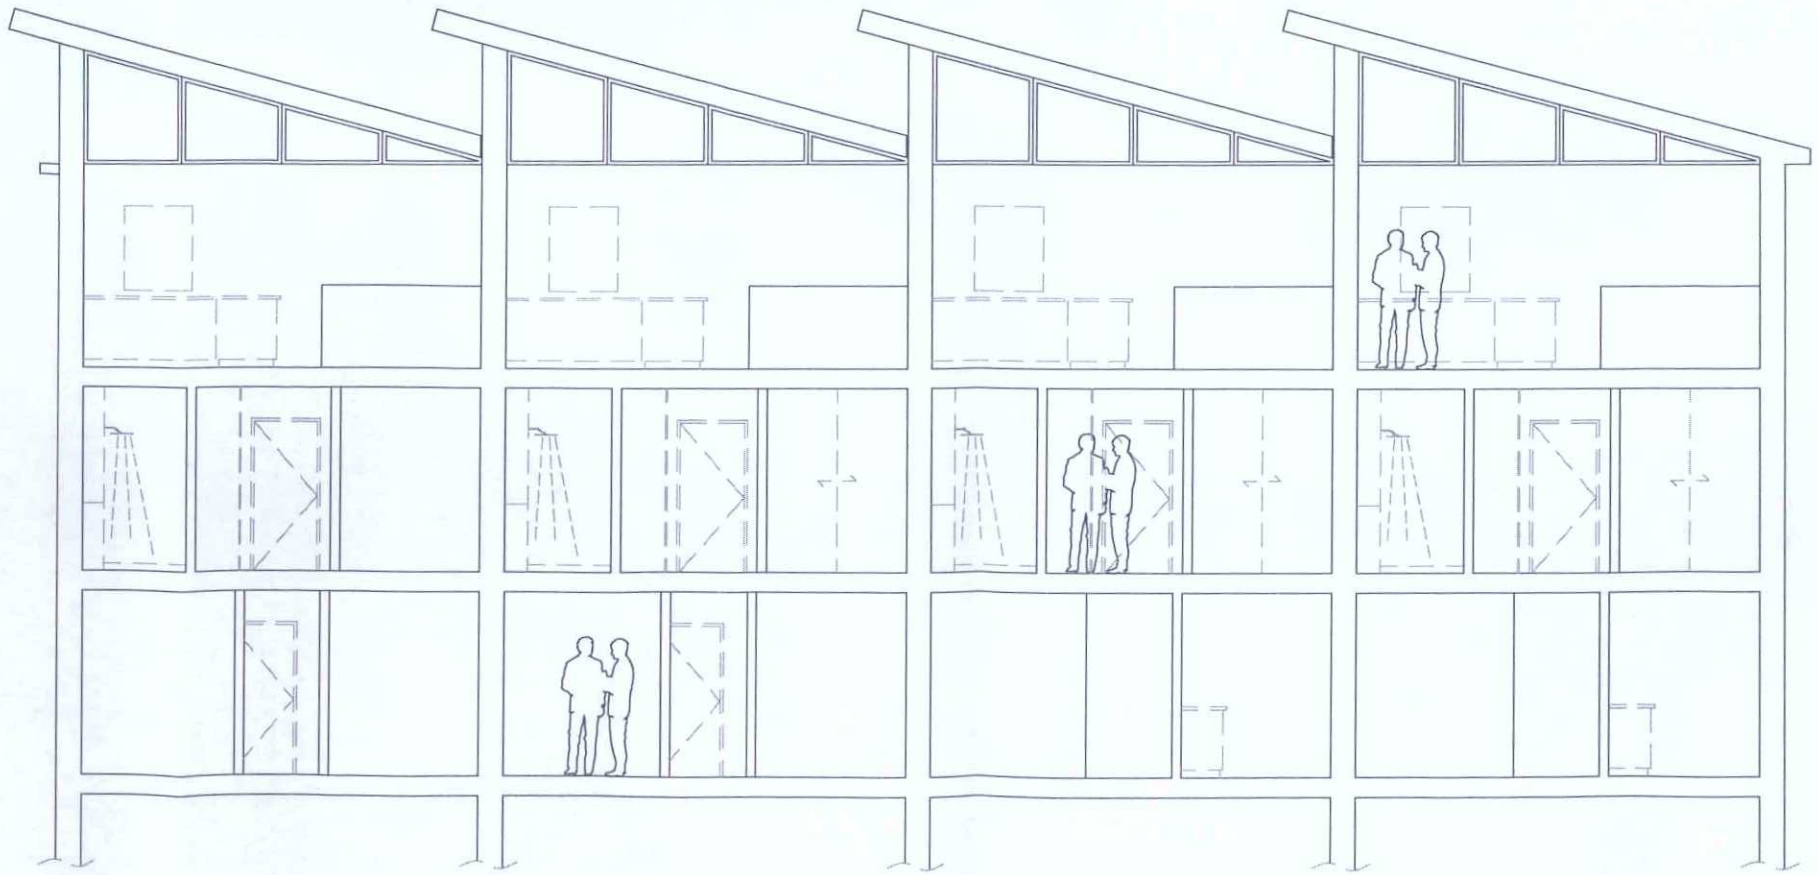

'East Houses' Long Section BB

1:100

Notes:

This drawing is the copyright of Manorwood
Do not scale from this drawing except for
Local Authority planning purposes

All dimensions must be checked on site
prior to commencement of works

1m @ 1:
50
100
200
500
1250

ADDITIONAL

ADUR & WORTHING
PLANNING SERVICES

PLAN	AWDM/1263/16
~~DATE VALID~~	Rec: 17/08/16

Revisions
01 - Sheet Amendments

MANORWOOD
building on tradition

Client
Hurtmore Properties Ltd

Job
Shopsdam Road
Lancing
Sussex

Drawing
East Houses:
Sections

Drawn	Date	Scale @A3
MD	08.01.16	1:100

Job No.	Drawing No.	Revision
151209	007	01

Status
Planning