Notes:

This drawing is the copyright of Manorwood
Do not scale from this drawing except for
Local Authority planning purposes

All dimensions must be checked on site
prior to commencement of works

1m @ 1:
50
100
200
500
1250

AMENDMENT

ADUR & WORTHING
PLANNING SERVICES

PLAN | AWDM/ 1263/16

DATE VALID | Dec 2016

Revisions
01 - Street Amendments

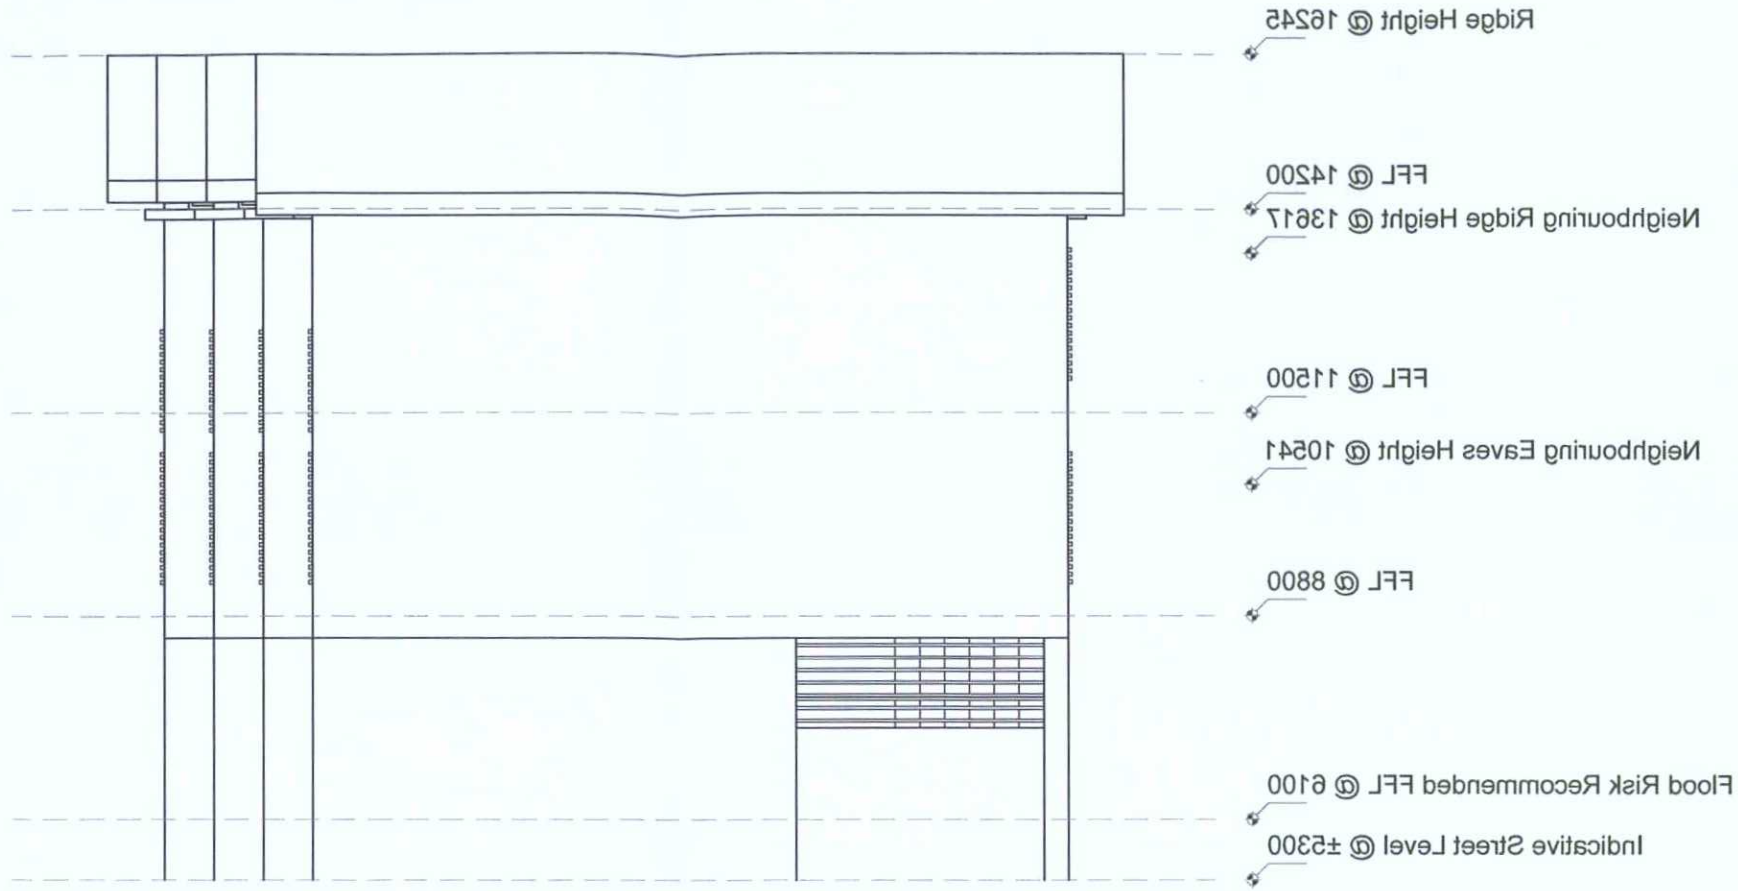

'East Houses' South (Side) Elevation
1:100

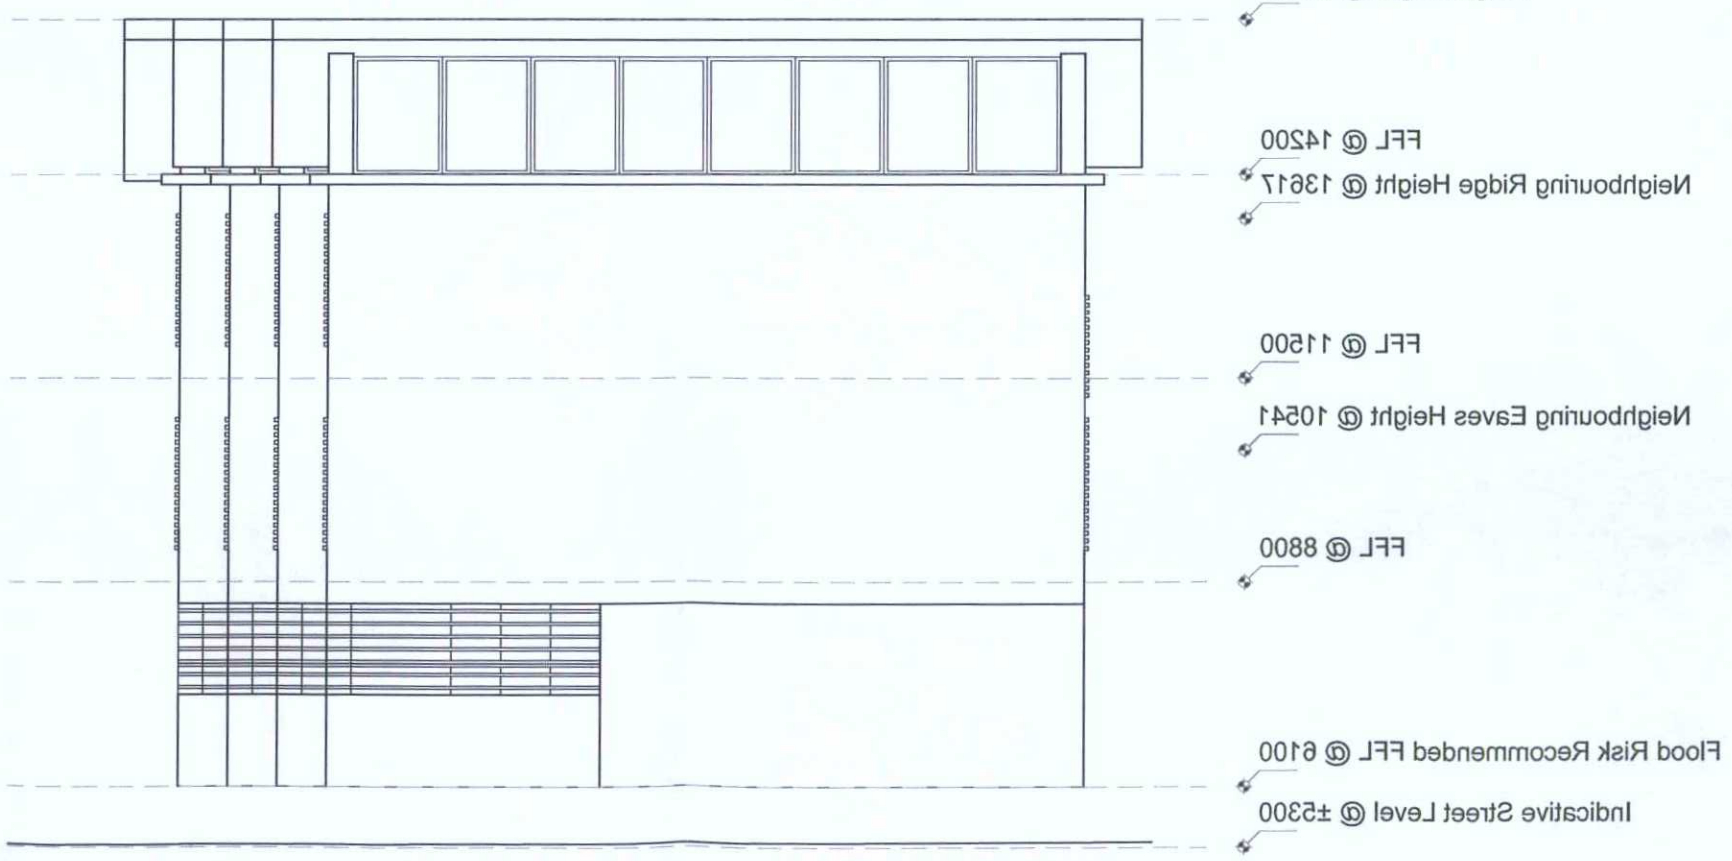

'East Houses' North (Side) Elevation
1:100

MANORWOOD
building on tradition

Client
Hurtmore Properties Ltd

Job
Shopsdam Road
Lancing
Sussex

Drawing
East Houses:

Elevations 2 of 2

Drawn	Date	Scale @A3
MD	06.01.16	1:100

Job No.	Drawing No.	Revision
151209	006	01

Status
Planning