Notes:

This drawing is the copyright of Manorwood
Do not scale from this drawing except for
Local Authority planning purposes

All dimensions must be checked on site
prior to commencement of works

1m @ 1:
50
100
200
500
1250

AMENDMENT

ADUR & WORTHING
PLANNING SERVICES

PLAN	AWDM/ 1263/16
~~DATE VALID~~	Rec: 17/10/16

Revisions
01 - Sheet Amendments

MANORWOOD
building on tradition

Client
Hurtmore Properties Ltd

Job
Shopsdam Road
Lancing
Sussex

Drawing
Floor Plans:
'East Houses' Second Floor Plans

Drawn	Date	Scale @A3
MD	06.01.16	1:100

Job No.	Drawing No.	Revision
151209	004	01

Status
Planning

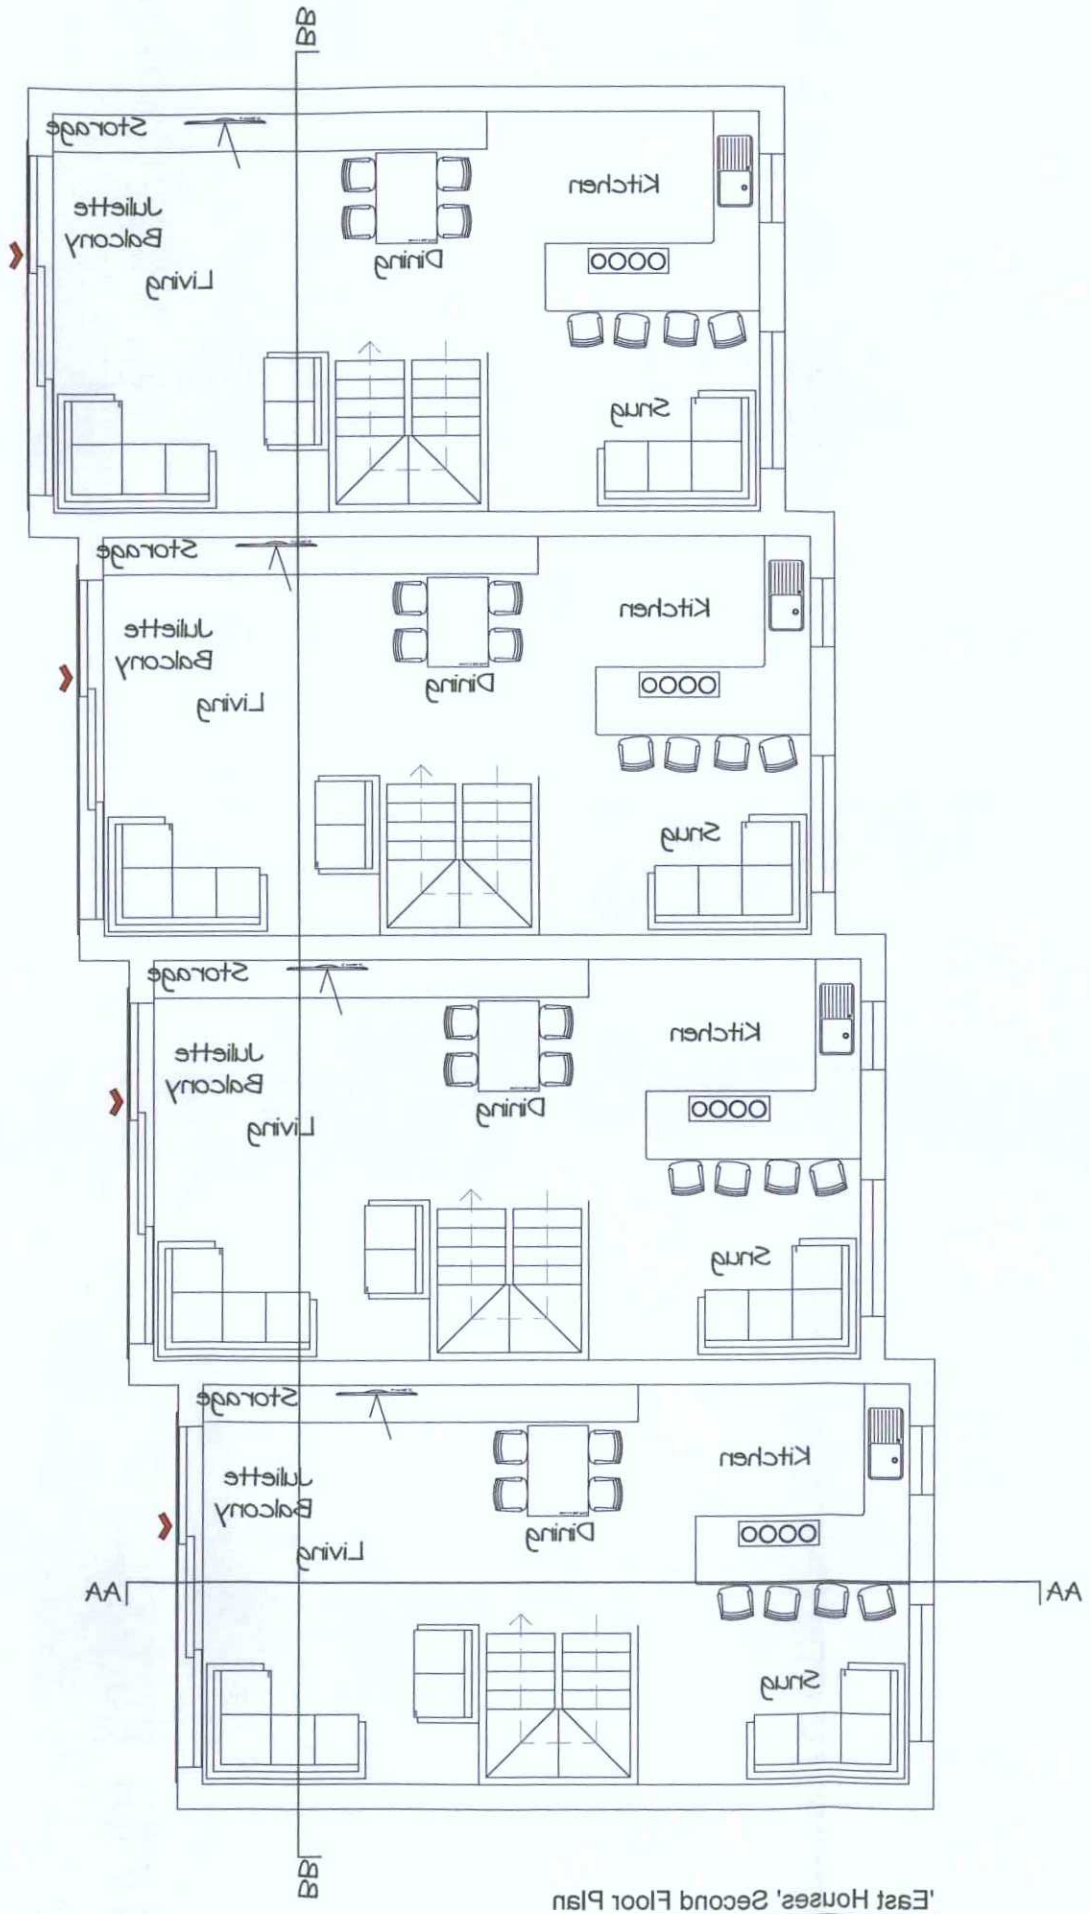

'East Houses' Second Floor Plan
1:100

East Houses - GIA 129.37m²

East Houses - Ground Floor - GIA 30.41m²
East Houses - First Floor - GIA 49.48m²
East Houses - Second Floor - GIA 49.48m²