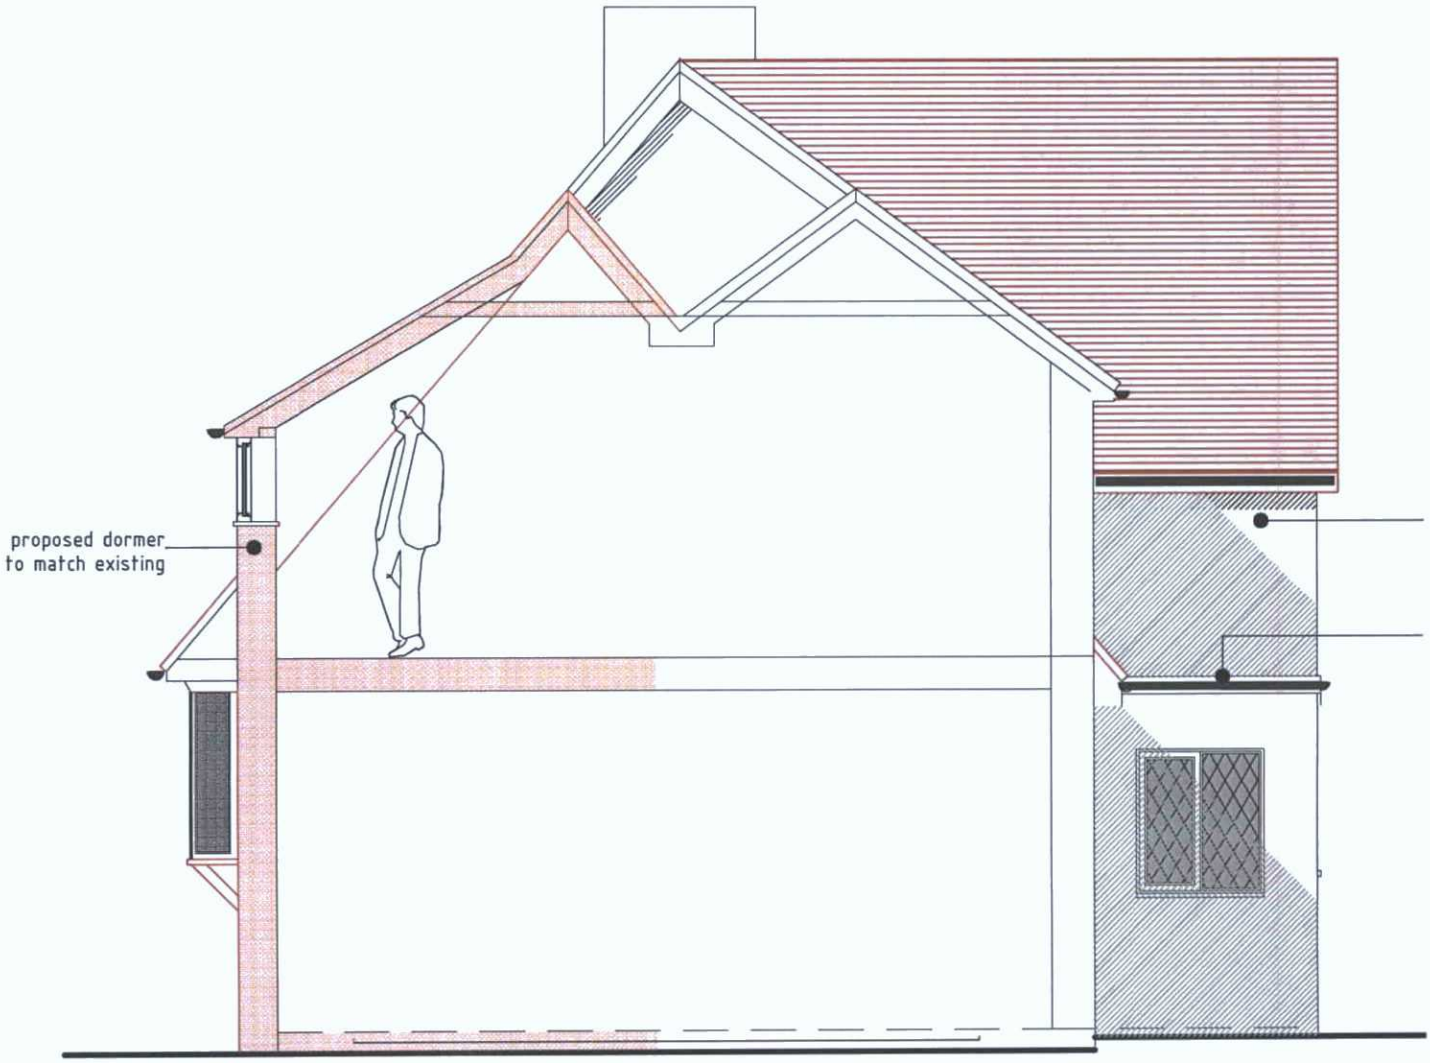

Diagramatic section through proposed dormer

15061L

18 DEC 2012

1000 mm

Scale 1 2 3 4 5 6 7 8 9 10

Client : Mr Mrs Farrington		Ref. 11-13	Derek Hammond dip Arch 7 Mill Hill Drive SHOREHAM by SEA West Sussex BN45 5TJ Tel. 01273 705253
Drawing Title : Diagrammatic section through Dormer		Scale: 1:50	
Job Title : 14 Parkside Shoreham by Sea			