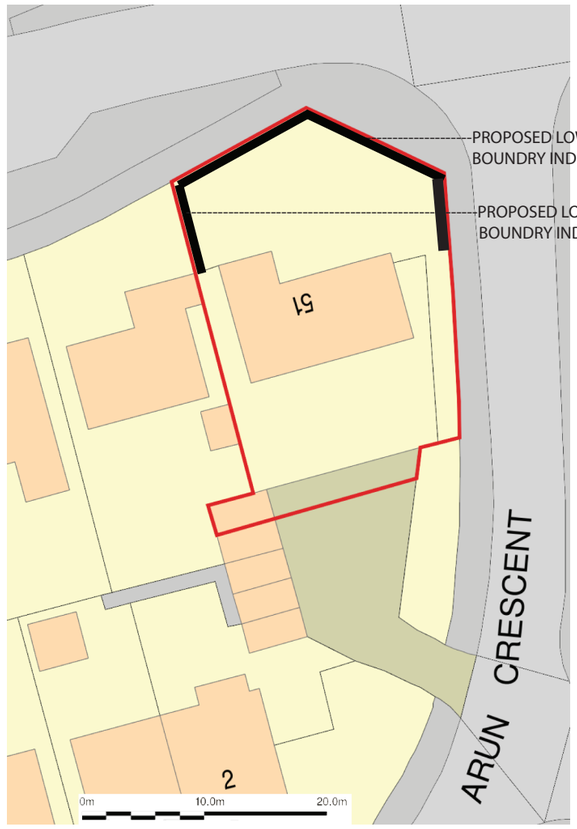

BLOCK PLAN 1: 500

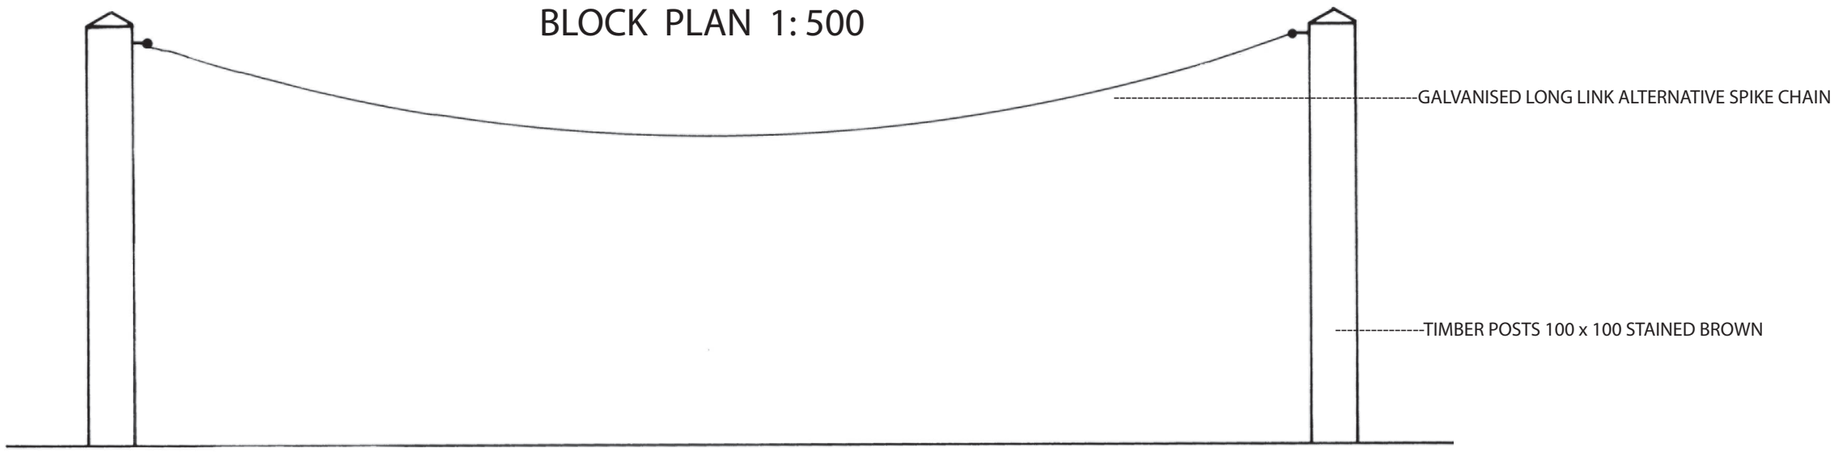

END ELEVATION

FRONT ELEVATION

SPAN BETWEEN POSTS TO BE APPROXIMATELY 2 M BUT TO BE EQUALLY SPACED ALONG EACH SIDE

0 100 500 1M

SOIL LEVEL TO REMAIN UNCHANGED

MAIN SCALE: 1: 10 @A3

PROPOSED LOW CHAIN AND POST BOUNDRY INDICATOR at 51 NEW ROAD, WORTHING for N. BISHOP

FBAW 3 - 25/1