Scale Bar (1:50)
0m 5m

Scale Bar (1:100)
0m 5m 10m

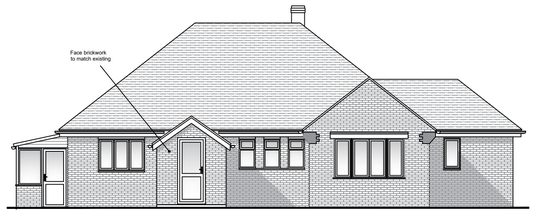

Proposed Front Elevation (Scale 1:100)

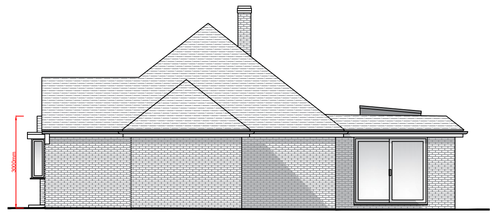

Proposed Side Elevation (Scale 1:100)

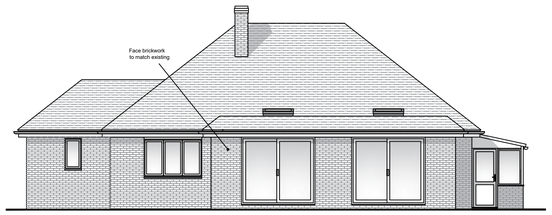

Proposed Rear Elevation (Scale 1:100)

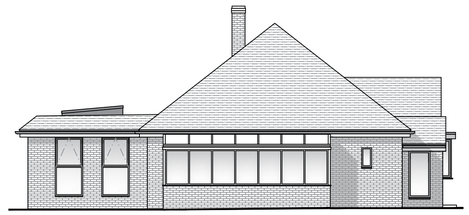

Proposed Side Elevation (Scale 1:100)

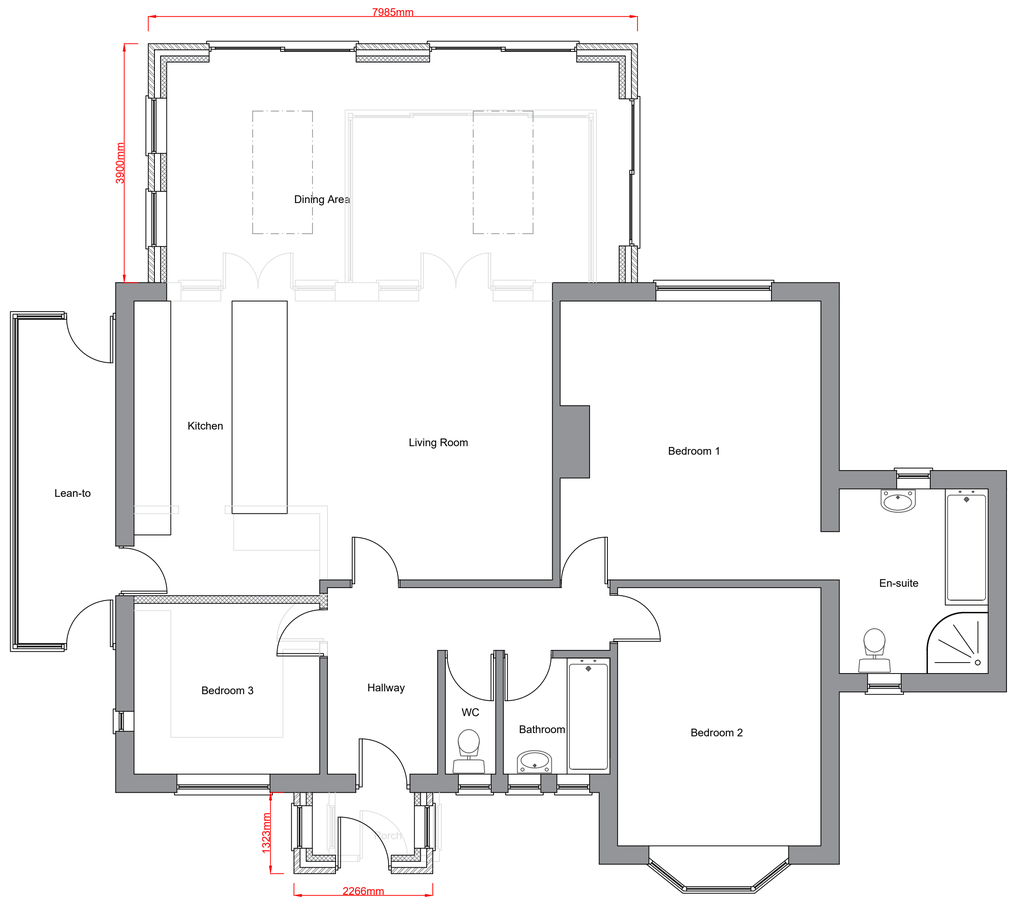

Proposed Ground Floor Layout (Scale 1:50)

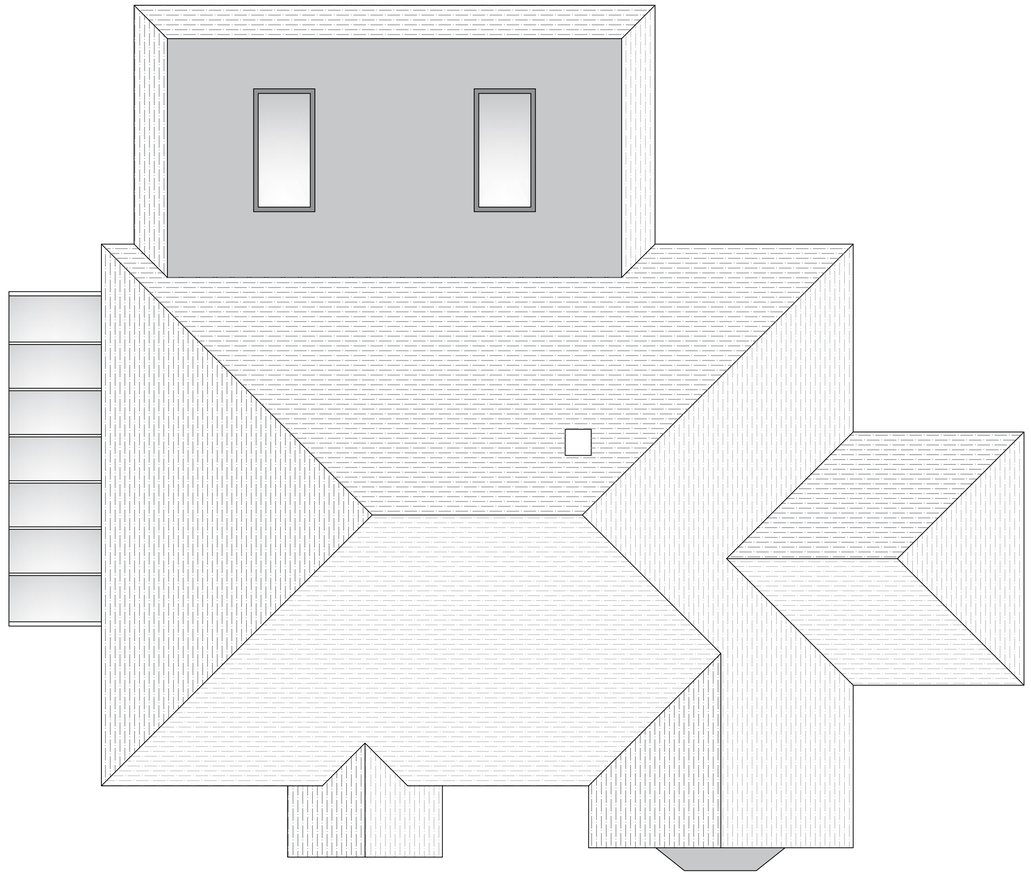

Proposed Roof Plan (Scale 1:50)

A	Feb 2025	Elevation corrected and dimension added

revisions

DOWNSVIEW
ASSOCIATES
Chartered Surveyors

Little Acorns, Hampers Lane, Storrington,
West Sussex, RH20 3HZ
Tel 01903 743307 Mob 7525 844865
Email mail@downsview-surveyors.co.uk

RICS

address
39 Methurst Drive
Goring by Sea
Worthing
BN12 5BD

project
Proposed single storey rear extension and proposed porch

title
Proposed layouts and elevations

scale	date	revision
As noted @ A1	Oct 2024	A

drawing number
2024.436.02