Received
20 FEB 2009

# Householder Application for Planning Permission for works or extension to a dwelling.
## Town and Country Planning Act 1990

### Publication of planning applications on council websites

**Please note that with the exception of applicant contact details and Certificates of Ownership, the information provided on this application form and in supporting documents may be published on the council's website.**

If you have provided any other information as part of your application which falls within the definition of personal data under the Data Protection Act which you do not wish to be published on the council's website, please contact the council's planning department.

Please complete using block capitals and black ink.

It is important that you read the accompanying guidance notes as incorrect completion will delay the processing of your application.

### 1. Applicant Name and Address

| | |
|---|---|
| Title: | MR. |
| First name: | MARTIN |
| Last name: | ISAACS |
| Company (optional): | |
| Unit: | |
| House number: | 42 |
| House suffix: | |
| House name: | |
| Address 1: | OLD FORT ROAD |
| Address 2: | SHOREHAM BEACH |
| Address 3: | |
| Town: | SHOREHAM-BY-SEA. |
| County: | |
| Country: | |
| Postcode: | BN43 5RJ. |

### 2. Agent Name and Address

| | |
|---|---|
| Title: | |
| First name: | |
| Last name: | |
| Company (optional): | JON ANDREWS LTD |
| Unit: | |
| House number: | |
| House suffix: | |
| House name: | CHILCOTE |
| Address 1: | THREALS LANE |
| Address 2: | |
| Address 3: | |
| Town: | WEST CHILTINGTON. |
| County: | W. SUSSEX |
| Country: | |
| Postcode: | RH20 2RF. |

### 3. Description of Proposed Works

Please describe the proposed works:

EXTENSION TO EXISTING GARAGE.

ERECTION OF FIRST FLOOR REAR BALCONY.

$Date: 2007/08/22 15:20:03 $ $Revision: 1.52 $

## 3. Description of Proposed Works (continued)

Has the work already started? ☐ Yes ☑ No

If Yes, please state when the work was started (DD/MM/YYYY): _____ (date must be pre-application submission)

Has the work already been completed? ☐ Yes ☑ No

If Yes, please state when the work was completed (DD/MM/YYYY): _____ (date must be pre-application submission)

## 4. Site Address Details

Please provide the full postal address of the application site.

Unit: _____ House number: 42 House suffix: _____

House name: _____

Address 1: OLD FORT ROAD

Address 2: SHOREHAM BEACH

Address 3: _____

Town: SHOREHAM - BY - SEA

County: _____

Postcode (optional): BN43 5RJ

## 5. Pedestrian and Vehicle Access, Roads and Rights of Way

Is a new or altered vehicle access proposed to or from the public highway? ☐ Yes ☑ No

Is a new or altered pedestrian access proposed to or from the public highway? ☐ Yes ☑ No

Do the proposals require any diversions, extinguishments and/or creation of public rights of way? ☐ Yes ☑ No

If Yes to any questions, please show details on your plans or drawings and state the reference number(s) of the plan(s)/ drawing(s):

## 6. Pre-application Advice

Has assistance or prior advice been sought from the local authority about this application? ☐ Yes ☑ No

If Yes, please complete the following information about the advice you were given. (This will help the authority to deal with this application more efficiently).

Please tick if the full contact details are not known, and then complete as much possible: ☐

Officer name:

Reference:

Date (DD MM YYYY): (must be pre-application submission)

Details of the pre-application advice received:

## 7. Trees and Hedges

Are there any trees or hedges on your own property or on adjoining properties which are within falling distance of your boundary? ☐ Yes ☑ No

If Yes, please mark their position on a scaled plan and state the reference number of any plans or drawings:

Will any trees or hedges need to be removed or pruned in order to carry out your proposal? ☐ Yes ☑ No

If Yes, please show on your plans which trees by giving them numbers e.g. T1, T2 etc, state the reference number of the plan(s)/ drawing(s) and indicate the scale.

## 8. Parking

Will the proposed works affect existing car parking arrangements? ☐ Yes ☑ No

If Yes, please describe:

## 9. Council Employee / Member

Is the applicant or agent related to any member of staff or elected member of the council? ☐ Yes ☑ No

If Yes, please provide details:

## 10. Materials

If applicable, please state what materials are to be used externally. Include type, colour and name for each material:

| | Existing (where applicable) | Proposed | Not applicable | Don't Know | Drawing references if applicable |
|---|---|---|---|---|---|
| Walls | PAINTED RENDER | PAINTED RENDER (WHITE) | ☐ | ☐ | 457/01 499/01 |
| Roof | MINERAL FELT / CONC TILES. | MINERAL FELT (GREY) | ☐ | ☐ | 457/01 499/01 |
| Windows | UPVC. | WHITE UPVC. | ☐ | ☐ | |
| Doors | | ALUMINIUM GARAGE DOOR. | ☐ | ☐ | |
| Boundary treatments (e.g. fences, walls) | | | ☑ | ☐ | |
| Vehicle access and hard-standing | GRAVEL | GRAVEL | ☐ | ☐ | |
| Lighting | | | ☑ | ☐ | |
| Others (please specify) | | | ☑ | ☐ | |

Are you supplying additional information on submitted plan(s)/drawing(s)/design and access statement? ☑ Yes ☐ No

If Yes, please state references for the plan(s)/drawing(s)/design and access statement:

3x457/01
3x499/01

## 11. Certificates

One Certificate A, B, C, or D, must be completed, together with the Agricultural Holdings Certificate with this application form

**CERTIFICATE OF OWNERSHIP - CERTIFICATE A**

**Town and Country Planning (General Development Procedure) Order 1995 Certificate under Article 7**

I certify/The applicant certifies that on the day 21 days before the date of this application nobody except myself/ the applicant was the owner *(owner is a person with a freehold interest or leasehold interest with at least 7 years left to run)* of any part of the land or building to which the application relates.

| Signed - Applicant: | Or signed - Agent: | Date (DD/MM/YYYY): |
|---|---|---|
| | [redacted] | 14.12.09 |

**CERTIFICATE OF OWNERSHIP - CERTIFICATE B**

**Town and Country Planning (General Development Procedure) Order 1995 Certificate under Article 7**

I certify/ The applicant certifies that I have/the applicant has given the requisite notice to everyone else (as listed below) who, on the day 21 days before the date of this application, was the owner *(owner is a person with a freehold interest or leasehold interest with at least 7 years left to run)* of any part of the land or building to which this application relates.

| Name of Owner | Address | Date Notice Served |
|---|---|---|
| | | |
| | | |
| | | |
| | | |
| | | |

| Signed - Applicant: | Or signed - Agent: | Date (DD/MM/YYYY): |
|---|---|---|
| | | |

**CERTIFICATE OF OWNERSHIP - CERTIFICATE C**

**Town and Country Planning (General Development Procedure) Order 1995 Certificate under Article 7**

I certify/ The applicant certifies that:

- Neither Certificate A or B can be issued for this application
- All reasonable steps have been taken to find out the names and addresses of the other owners *(owner is a person with a freehold interest or leasehold interest with at least 7 years left to run)* of the land or building, or of a part of it , but I have/ the applicant has been unable to do so.

The steps taken were:

| Name of Owner | Address | Date Notice Served |
|---|---|---|
| | | |
| | | |
| | | |
| | | |
| | | |

| Notice of the application has been published in the following newspaper (circulating in the area where the land is situated): | On the following date (which must not be earlier than 21 days before the date of the application): |
|---|---|
| | |

| Signed - Applicant: | Or signed - Agent: | Date (DD/MM/YYYY): |
|---|---|---|
| | | |

## 11. Certificates (continued)

CERTIFICATE OF OWNERSHIP - CERTIFICATE D

Town and Country Planning (General Development Procedure) Order 1995 Certificate under Article 7

I certify/ The applicant certifies that:

- Certificate A cannot be issued for this application
- All reasonable steps have been taken to find out the names and addresses of everyone else who, on the day 21 days before the date of this application, was the owner *(owner is a person with a freehold interest or leasehold interest with at least 7 years left to run)* of any part of the land to which this application relates, but I have/ the applicant has been unable to do so.

The steps taken were:

Notice of the application has been published in the following newspaper (circulating in the area where the land is situated):

On the following date (which must not be earlier than 21 days before the date of the application):

Signed - Applicant:

Or signed - Agent:

Date (DD/MM/YYYY):

AGRICULTURAL HOLDINGS CERTIFICATE

Town and Country Planning (General Development Procedure) Order 1995 Certificate under Article 7

Agricultural Land Declaration - You Must Complete Either A or B

(A) None of the land to which the application relates is, or is part of, an agricultural holding.

Signed - Applicant:

Or signed - Agent: [redacted]

Date (DD/MM/YYYY): 14.2.09

B) I have/ The applicant has given the requisite notice to every person other than myself/ the applicant who, on the day 21 days before the date of this application, was a tenant of an agricultural holding on all or part of the land to which this application relates, as listed below:

| Name of Tenant | Address | Date Notice Served |
|---|---|---|
| | | |
| | | |
| | | |
| | | |
| | | |

Signed - Applicant:

Or signed - Agent:

Date (DD/MM/YYYY):

## 12. Planning Application Requirements - Checklist

Please read the following checklist to make sure you have sent all the information in support of your proposal. Failure to submit all information required will result in your application being deemed invalid. It will not be considered valid until all information required by the Local Planning Authority has been submitted.

3 copies of a completed and dated application form: ☑

3 copies of a plan which identifies the land to which the application relates drawn to an identified scale and showing the direction of North: ☑

3 copies of other plans and drawings or information necessary to describe the subject of the application: ☑

3 copies of a design and access statement where proposed works fall within one of the following designated areas: ☐

- National Park
- Site of special scientific interest
- Conservation area
- Area of outstanding natural beauty
- World Heritage Site
- The Broads

The correct fee: ☑

3 copies of the completed, dated Article 7 Certificate (Agricultural Holdings): ☑

3 copies of the completed, dated Ownership Certificate (A, B, C or D - as applicable): ☑

## 13. Declaration

I/we hereby apply for planning permission/consent as described in this form and the accompanying plans/drawings and additional information.

Signed - Applicant:

Or signed - Agent: [redacted]

Date (DD/MM/YYYY): 14.2.09 (date cannot be pre-application)

## 14. Applicant Contact Details

Telephone numbers

Country code: | National number: | Extension number:

Country code: | Mobile number (optional):

Country code: | Fax number (optional):

Email address (optional):

## 15. Agent Contact Details

Telephone numbers

Country code: | National number: 01798 812517 | Extension number:

Country code: | Mobile number (optional):

Country code: | Fax number (optional): 01798 812517

Email address (optional):

## 16. Site Visit


Can the site be seen from a public road, public footpath, bridleway or other public land? ☐ Yes ☑ No

If the planning authority needs to make an appointment to carry out a site visit, whom should they contact? *(Please select only one)* ☑ Agent ☐ Applicant ☐ Other (if different from the agent/applicant's details)


If Other has been selected, please provide:

Contact name: | Telephone number:

Email address:

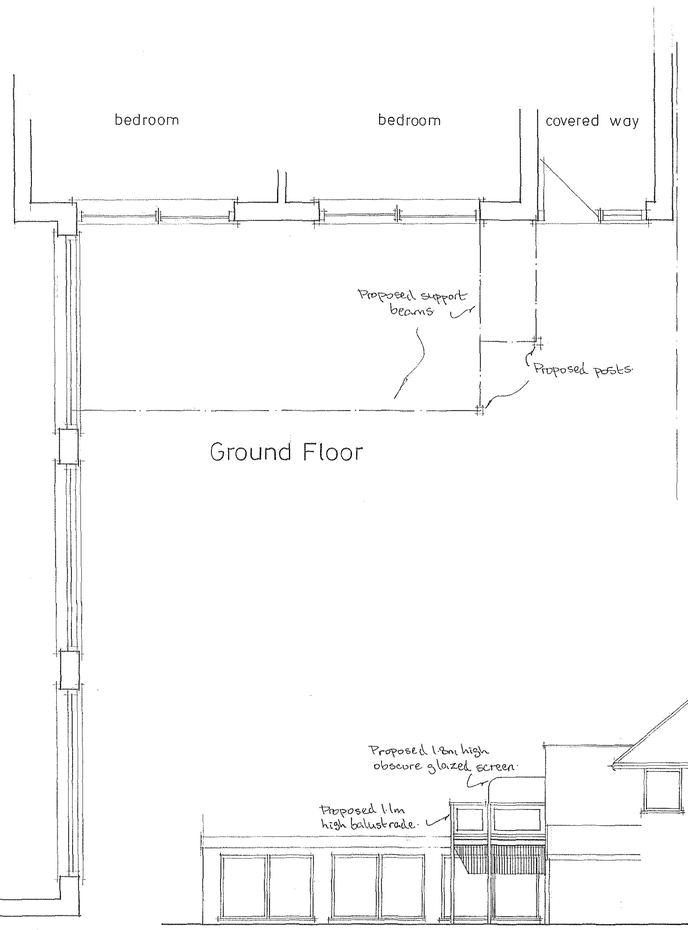



Ground Floor

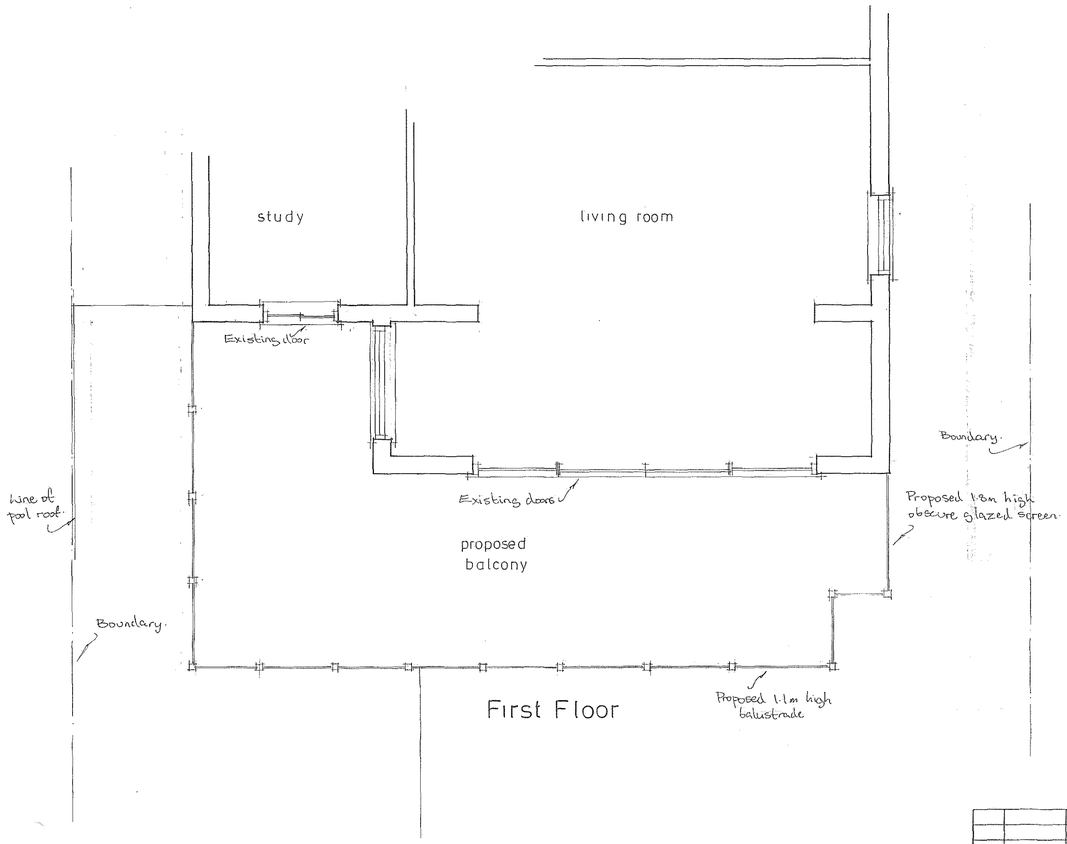


First Floor





east elevation

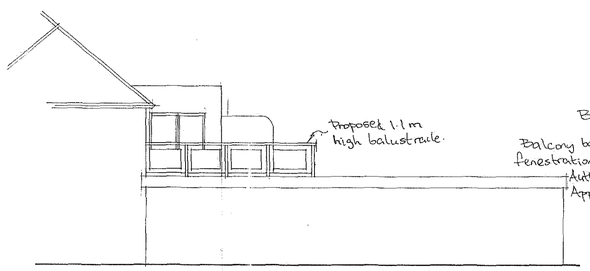



west elevation




south elevation

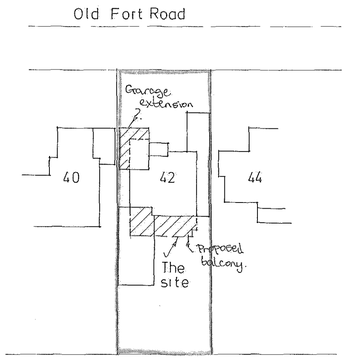


Block Plan 1:500

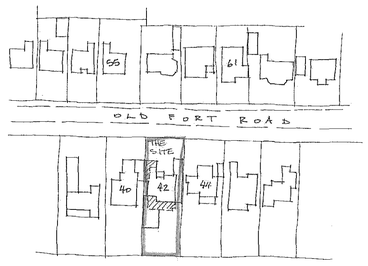


Site Plan 1:1250

| | | |
|---|---|---|
| | | |
| | | |
| | | |
| A | | |
| | Date | Revisions |

© copyright

Client

Mr M. Isaacs

COUNCIL
NG DIVISION

Job Title

PLAN No. Application

DATE 20 FEB 2009

Proposed Balcony

Drawing Title


42 Old Fort Road, Shoreham Beach.


Scale 1:50 1:100

Date | Drawn by


Drg No. 499/01 | Rev.

841 x 594mm A1

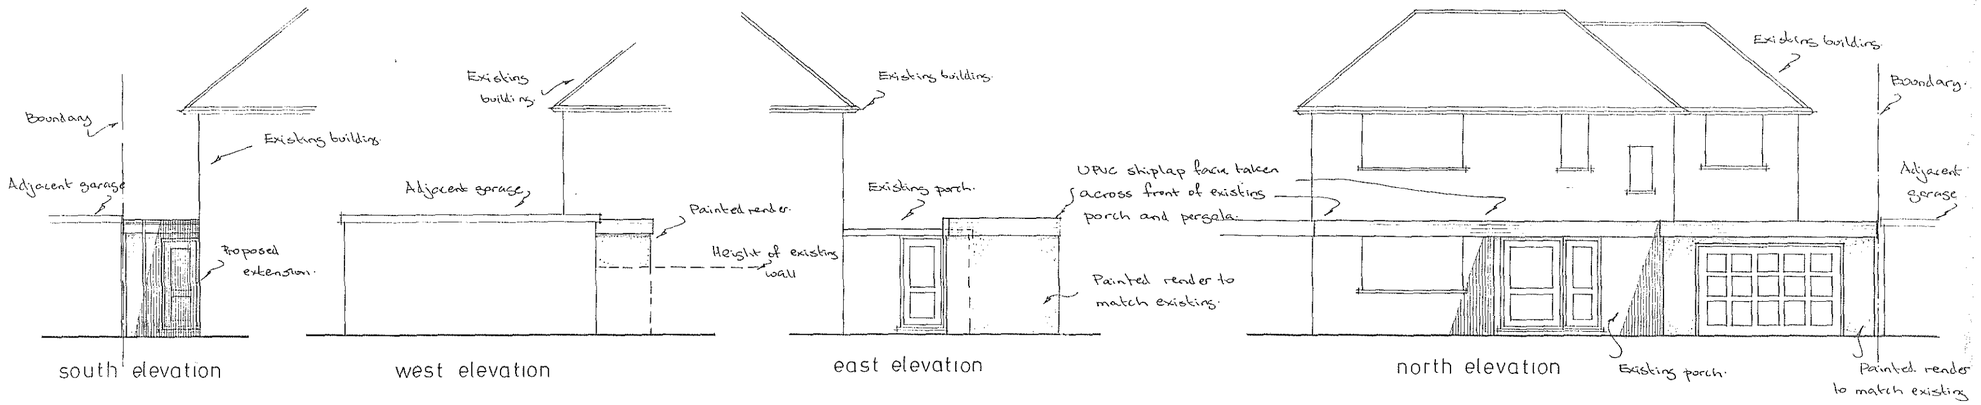


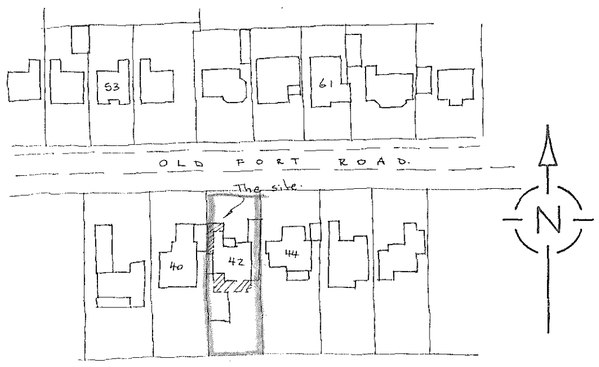


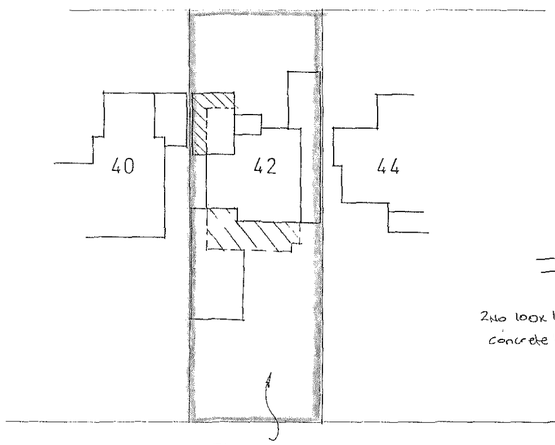

Site Plan 1:1250

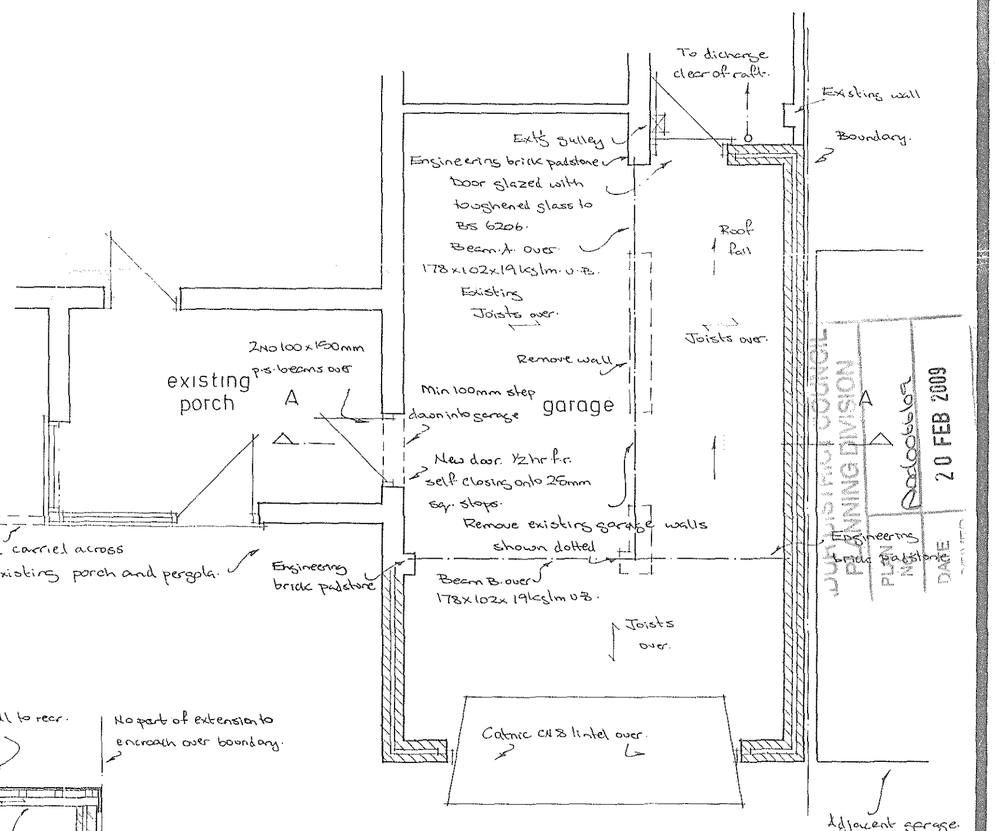


Block Plan 1:500

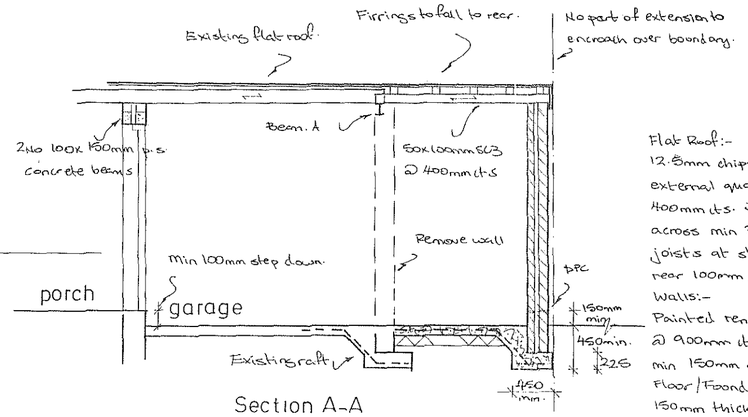


Section A-A

Flat Roof:-
12.5mm chippings bedded in bitumen on three layer felt to BS 747 laid to CP 144 on 18mm external quality ply on firrings to provide 1:60 fall on 50 x 100mm SC3 grade joists @ 400mm ctrs. Joists strapped to walls using 30 x 5mm m.s. straps @ 2.0m ctrs. Straps taken across min 3no joists where joists run parrallel with walls. Provide solid noggings between joists at strap positions. Flat roof felts to lap min 450mm with existing. UPVC facia with rear 100mm gutter and 63mm Ø downpipe taken into beach to discharge clear of raft.

Walls:-
Painted render on two leaves 100mm Thermalite blockwork. 50mm cavity with m.s. wall ties @ 900mm ctrs horizontally, 450mm ctrs vertically and 225mm ctrs at reveals. Horizontal dpc min 150mm above ground level.

Floor/Foundations:-
150mm thick concrete base thickened at edges as shown on section and reinforced with A193 B8c mesh. 150mm well consolidated hardcore or beach below slab. Final size/depth of foundations to suit site conditions.

Notes:

1 ~~No dimensions to be scaled from this drawing.~~

| No. | Revisions | Date |
|---|---|---|

Client

Mr. M. Isaacs.

Project

Proposed Garage Extension.

42 Old Fort Road, Shoreham Beach.

| Drawn by | Scale 1:50 1:100 |
|---|---|
| Date | Checked by |
| Drg. No. 457/01 | Rev. |