


General Notes:

Do not scale dimensions from this drawing, unless for Planning purposes.

The Contractor is responsible for checking all dimensions on site prior to commencement of the works.

This drawing is to be read in conjunction with the specification.

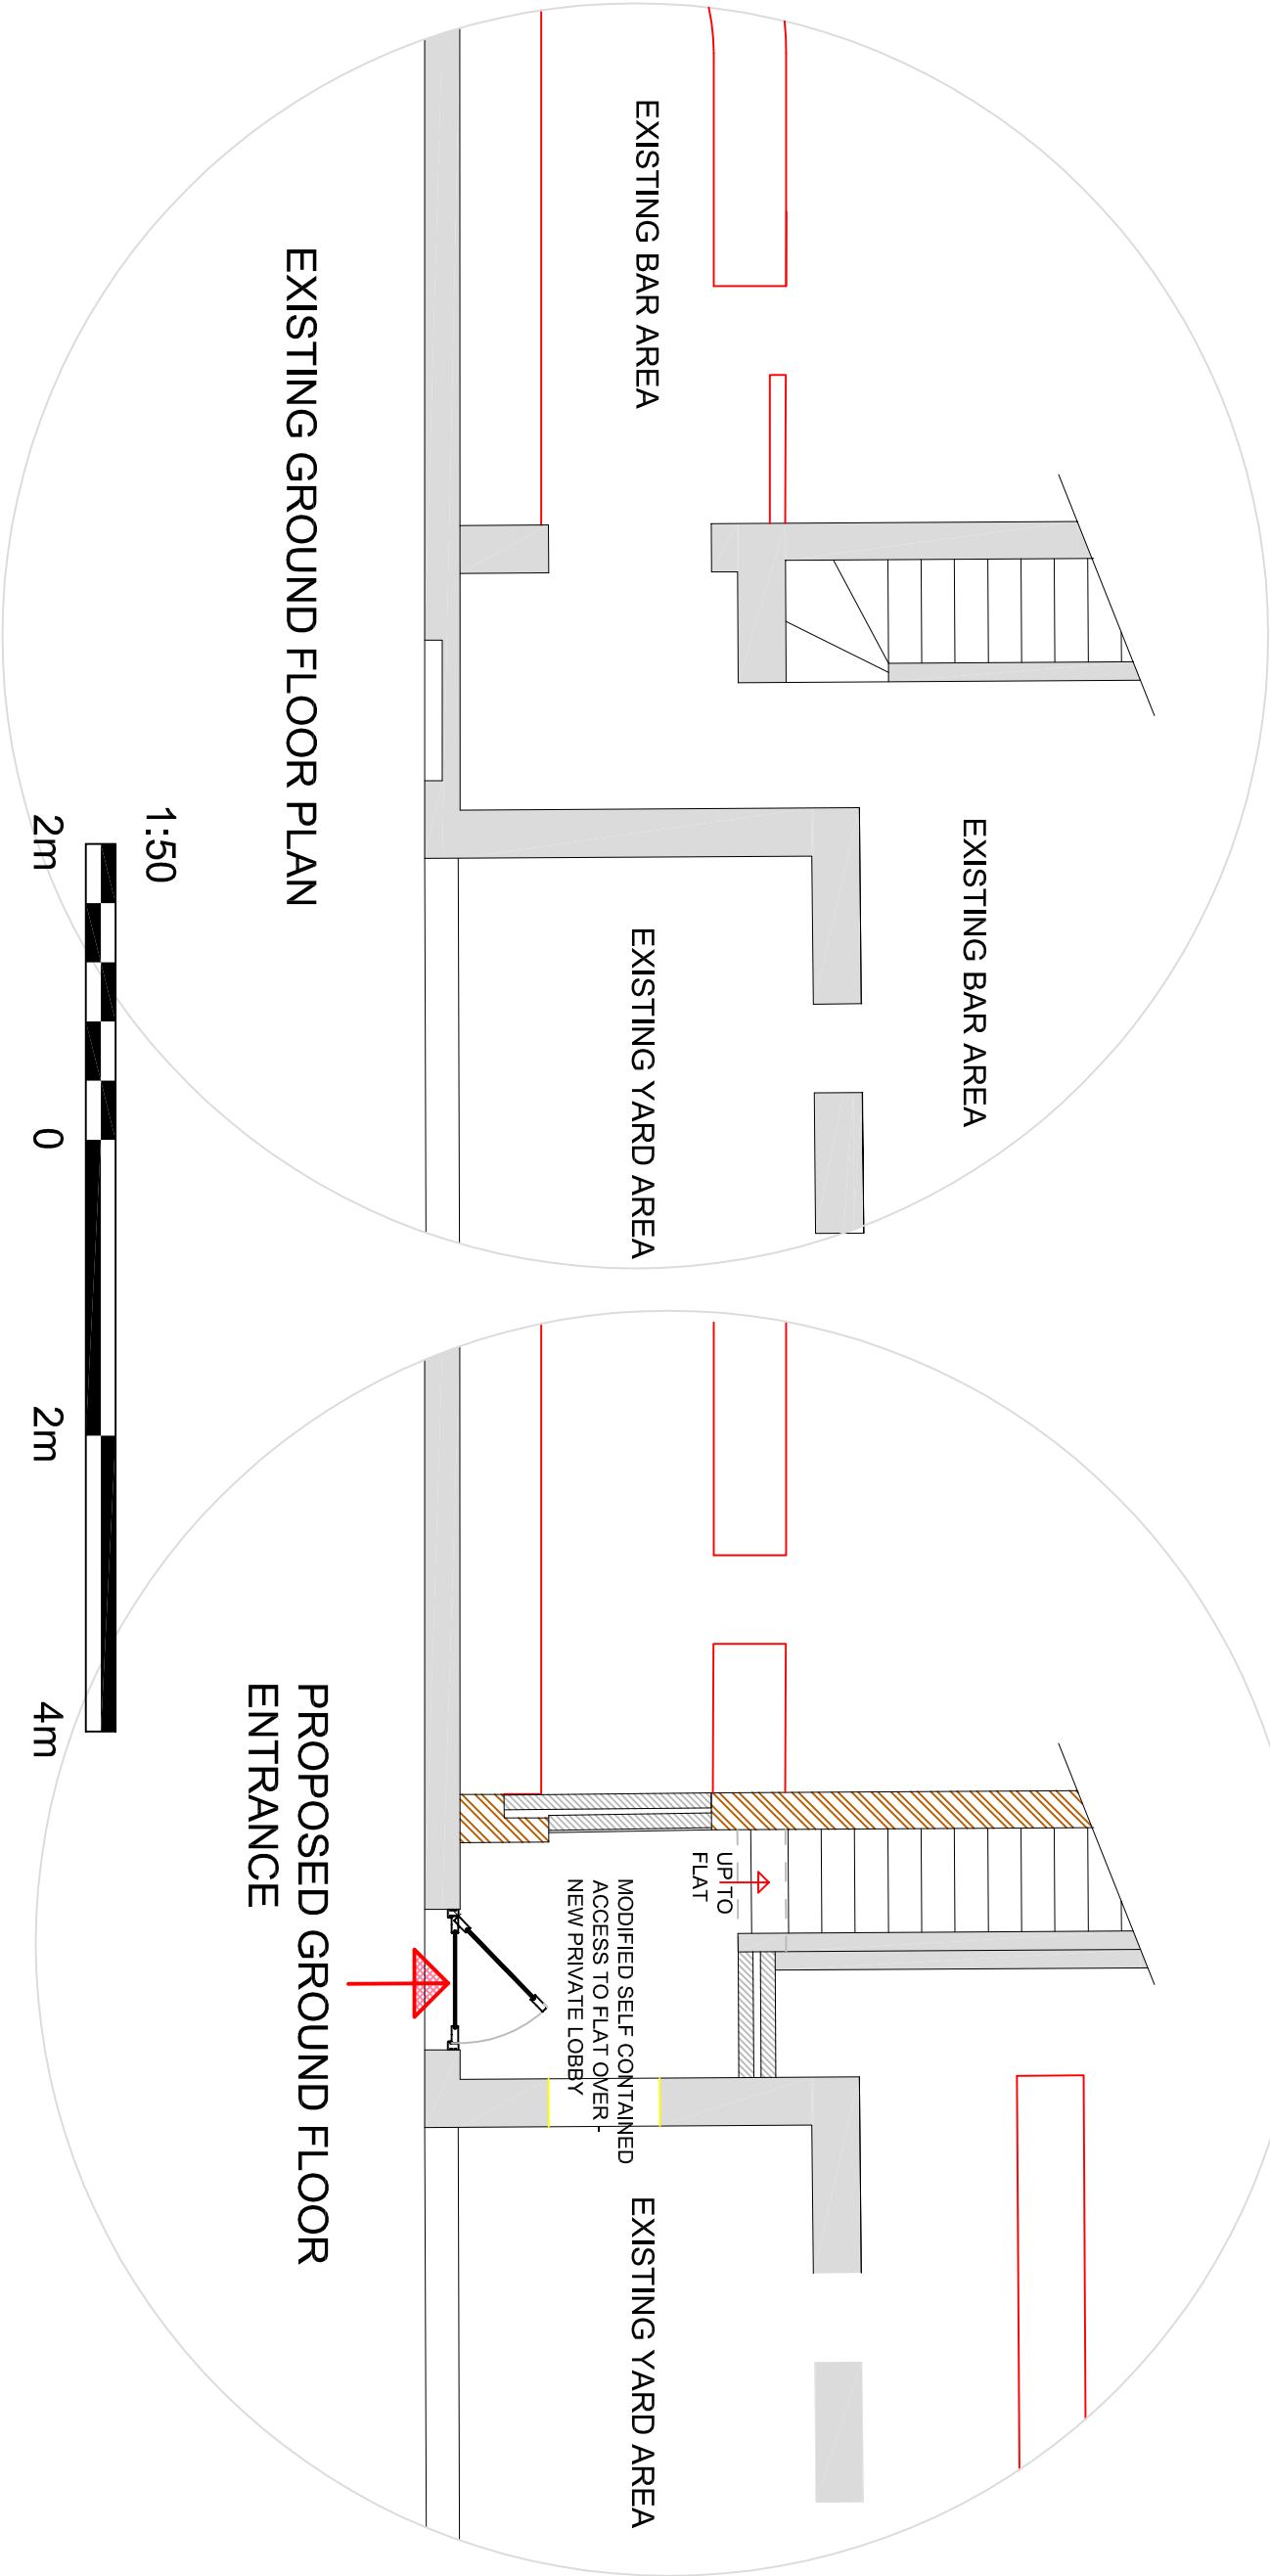

Brian Elstone Surveying Services Ltd
Brian Elstone, MCIQB, MCABE
Building Surveyor and Architectural Consultant
CDM Consultant
6 Canterbury Road, Rustington,
West Sussex, BN16 3JA
Phone: 01903 784884, Mobile: 07710 593021.
Email: brian@elstone.biz

Client:
Mrs C. Bachtiger, 36 Offington Lane, Worthing, BN14 9RT
Project:
21 Rowlands Road, Worthing, BN11 3JJ
Drawing Title:
Detail plans for new entrance

Revision	Date	Description
Scale:	Date:	Drawn By:
1:50	-	BE
Drawing Number:	Revision:	
1731/004	-	