


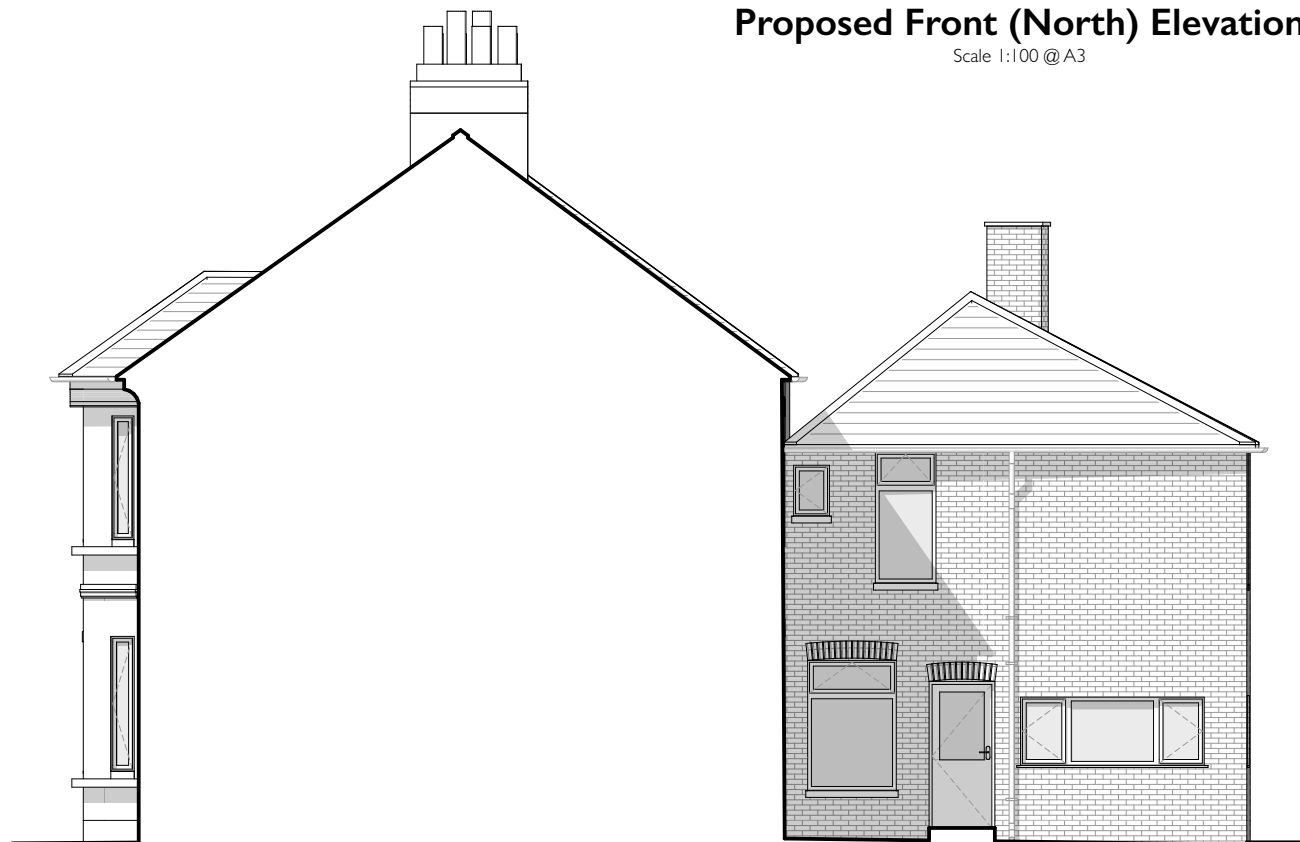


Proposed Front (North) Elevation
Scale 1:100 @ A3



Proposed Rear (South) Elevation
Scale 1:100 @ A3



Proposed Side (West) Elevation
Scale 1:100 @ A3

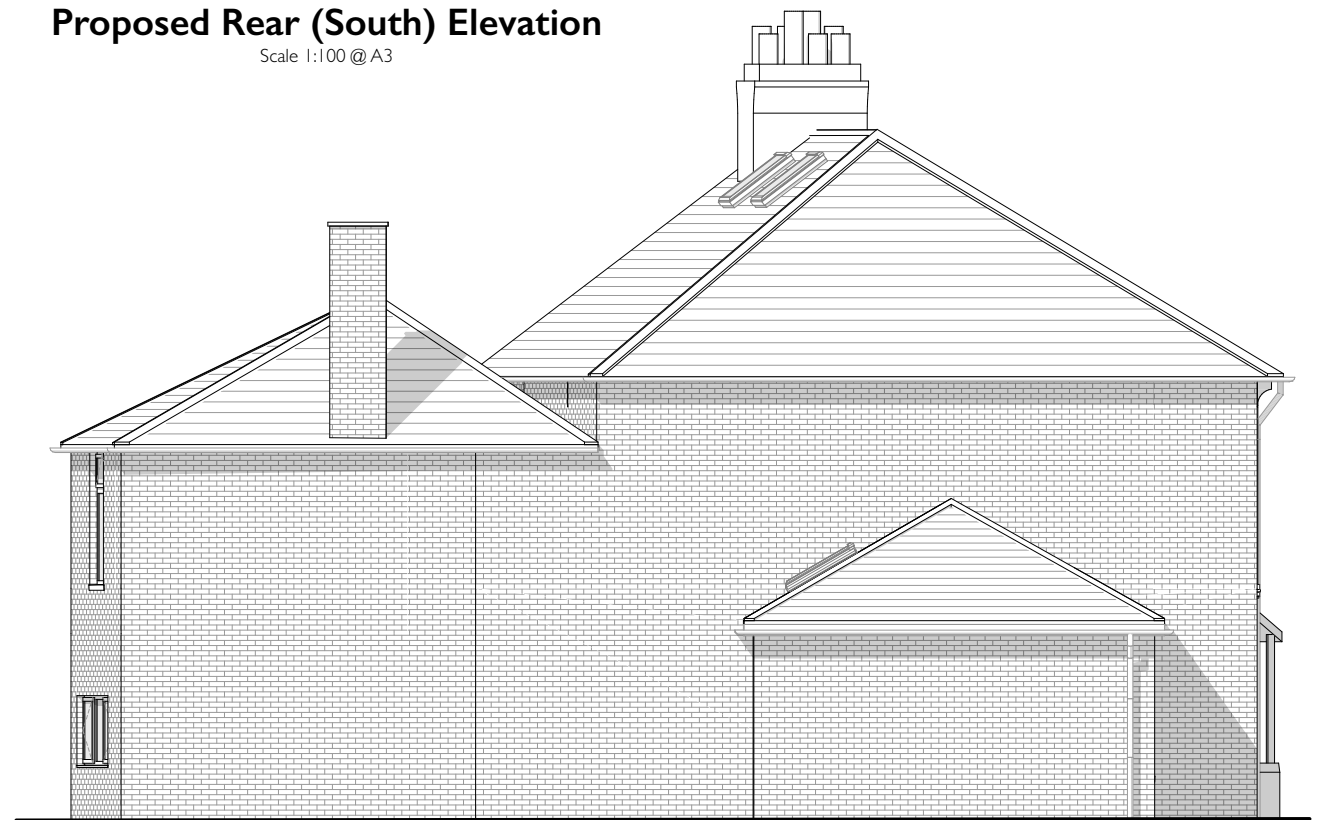

Proposed Side (East) Elevation
Scale 1:100 @ A3

PMR
ARCHITECTURE

Sheridan House
112 - 116 Western Road
Hove, BN3 1DD

01273 980820
brighton@pmr-architecture.co.uk
www.pmr-architecture.co.uk

Client: Clevernest Property Group
Project: 16 Elm Road, Worthing, BN11 1PG
Drawing Title: Proposed Elevations
Drawing No: 25.92_PL_101
Revision: B
Date: July 2026
Status: PLANNING
Scale: 1:100 @ A3

0 1 2 3 4 5