NOTES

- DO NOT SCALE OFF THIS DRAWING EXCEPT FOR PLANNING PURPOSES
- CHECK ALL DIMENSIONS ON SITE BEFORE ANY WORK IS COMMENCED
- ALL GOODS MATERIALS AND WORKMANSHIP MUST CONFORM WITH CURRENT BUILDING REGULATIONS, BRITISH STANDARDS AND CODES OF PRACTICE
- COPYRIGHT OF THIS DRAWING IS RETAINED BY THE ARCHITECT AND IT MUST NOT BE REPRODUCED WITHOUT WRITTEN CONSENT

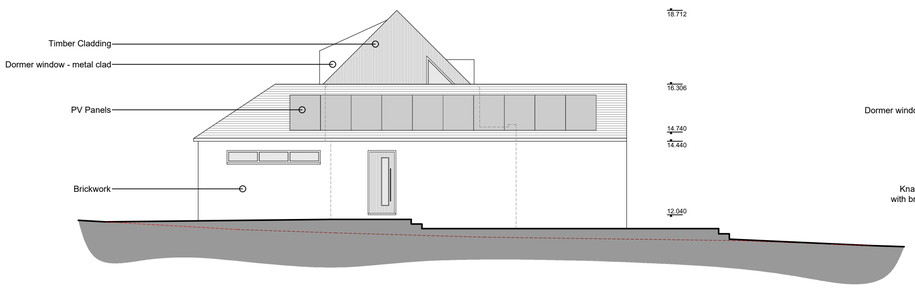

South Elevation 1:100

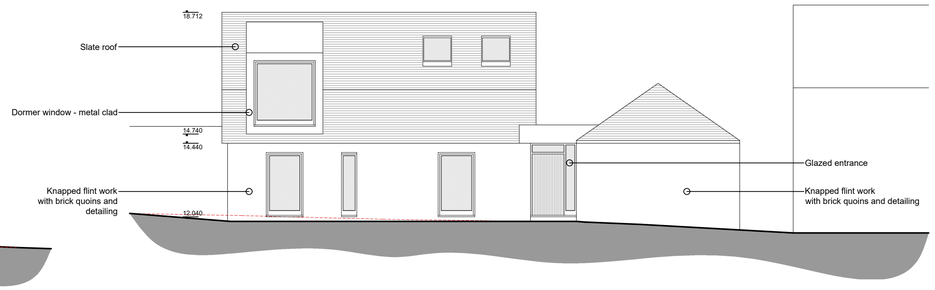

West Elevation 1:100

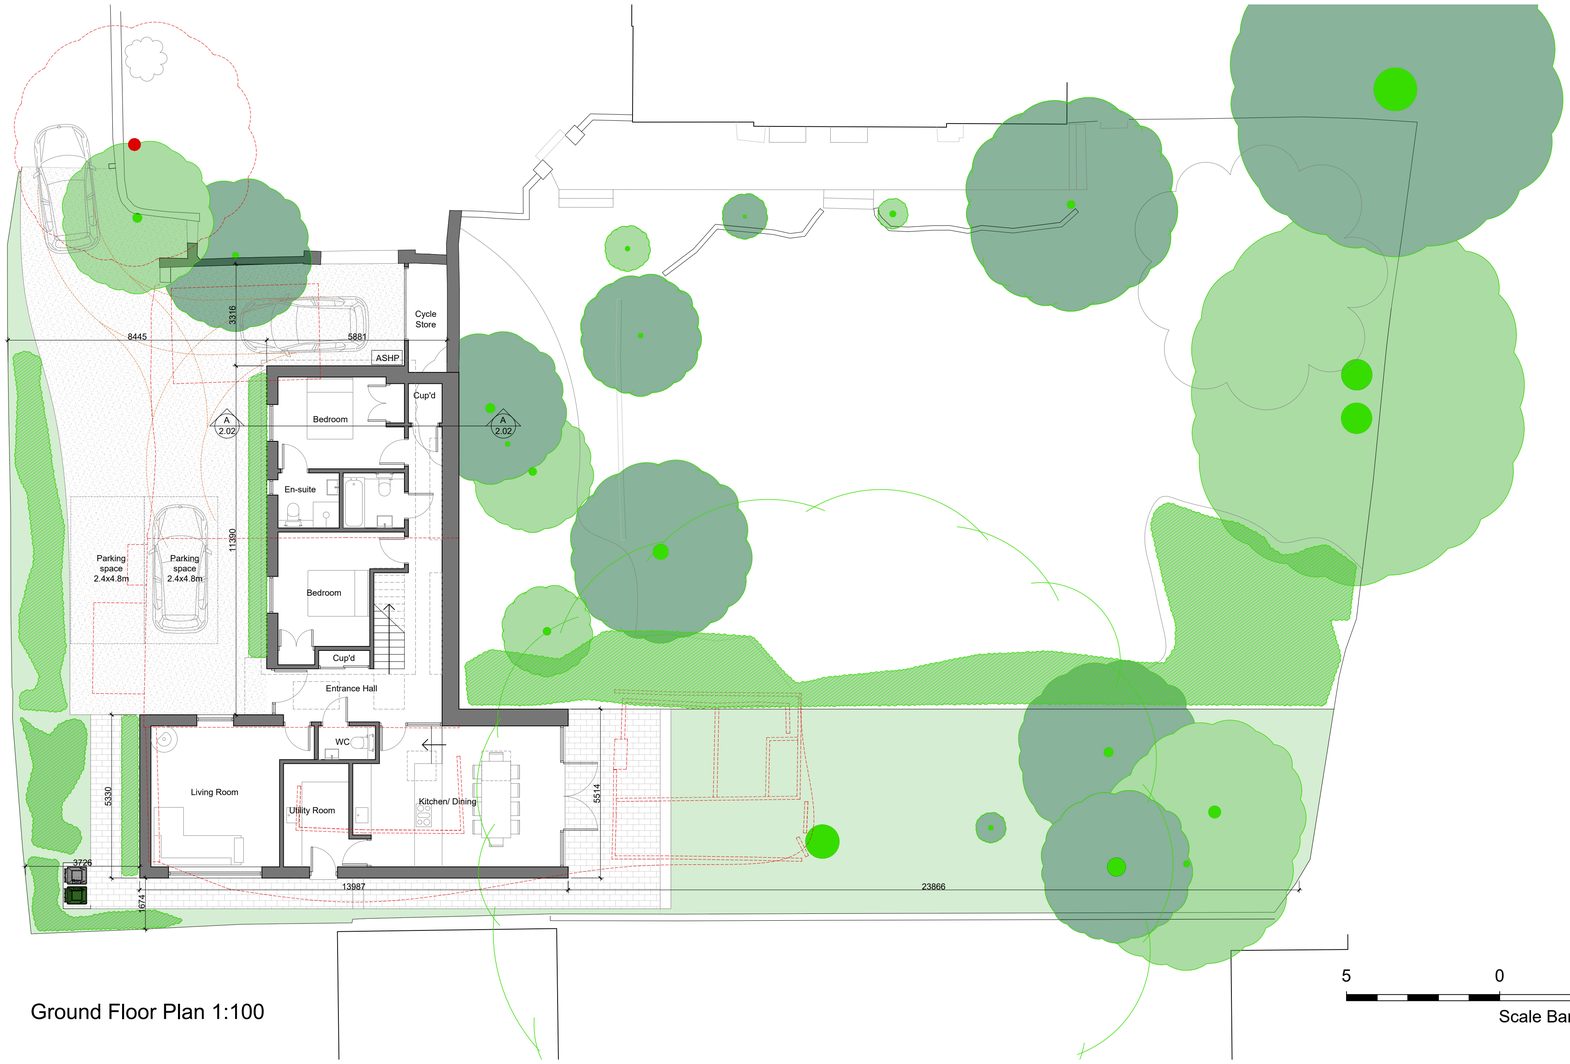

Ground Floor Plan 1:100

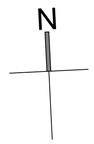

5 0 5 10

Scale Bar 1:100

REV	DATE	BY	AMENDMENT
C	19.03.24	BH	ASHP location added
B	08.03.24	BH	Roof amendments - gable to hip
A	02.11.23	BH	Layout amendments

folkes architects
The Old Forge
6 Church Street
Storrington
West Sussex
RH20 4LA
t. 01903 860629
info@folkesarchitects.co.uk

CLIENT
Mr & Mrs O'donnell

JOB TITLE
New Dwelling
Glebe House
Upper West Lane
North Lancing
BN15 0EX

DRAWING TITLE
General Arragement
Plans & Elevations

DRAWING STATUS
PLANNING
NOT FOR CONSTRUCTION USE UNLESS STATED AS 'CONSTRUCTION'

DATE	SCALE	DRAWN BY	CHECKED BY
Sept 2023	1:100@A1	BH	MF

JOB NO.	DRAWING NO.	REVISION
23023	2.02	/