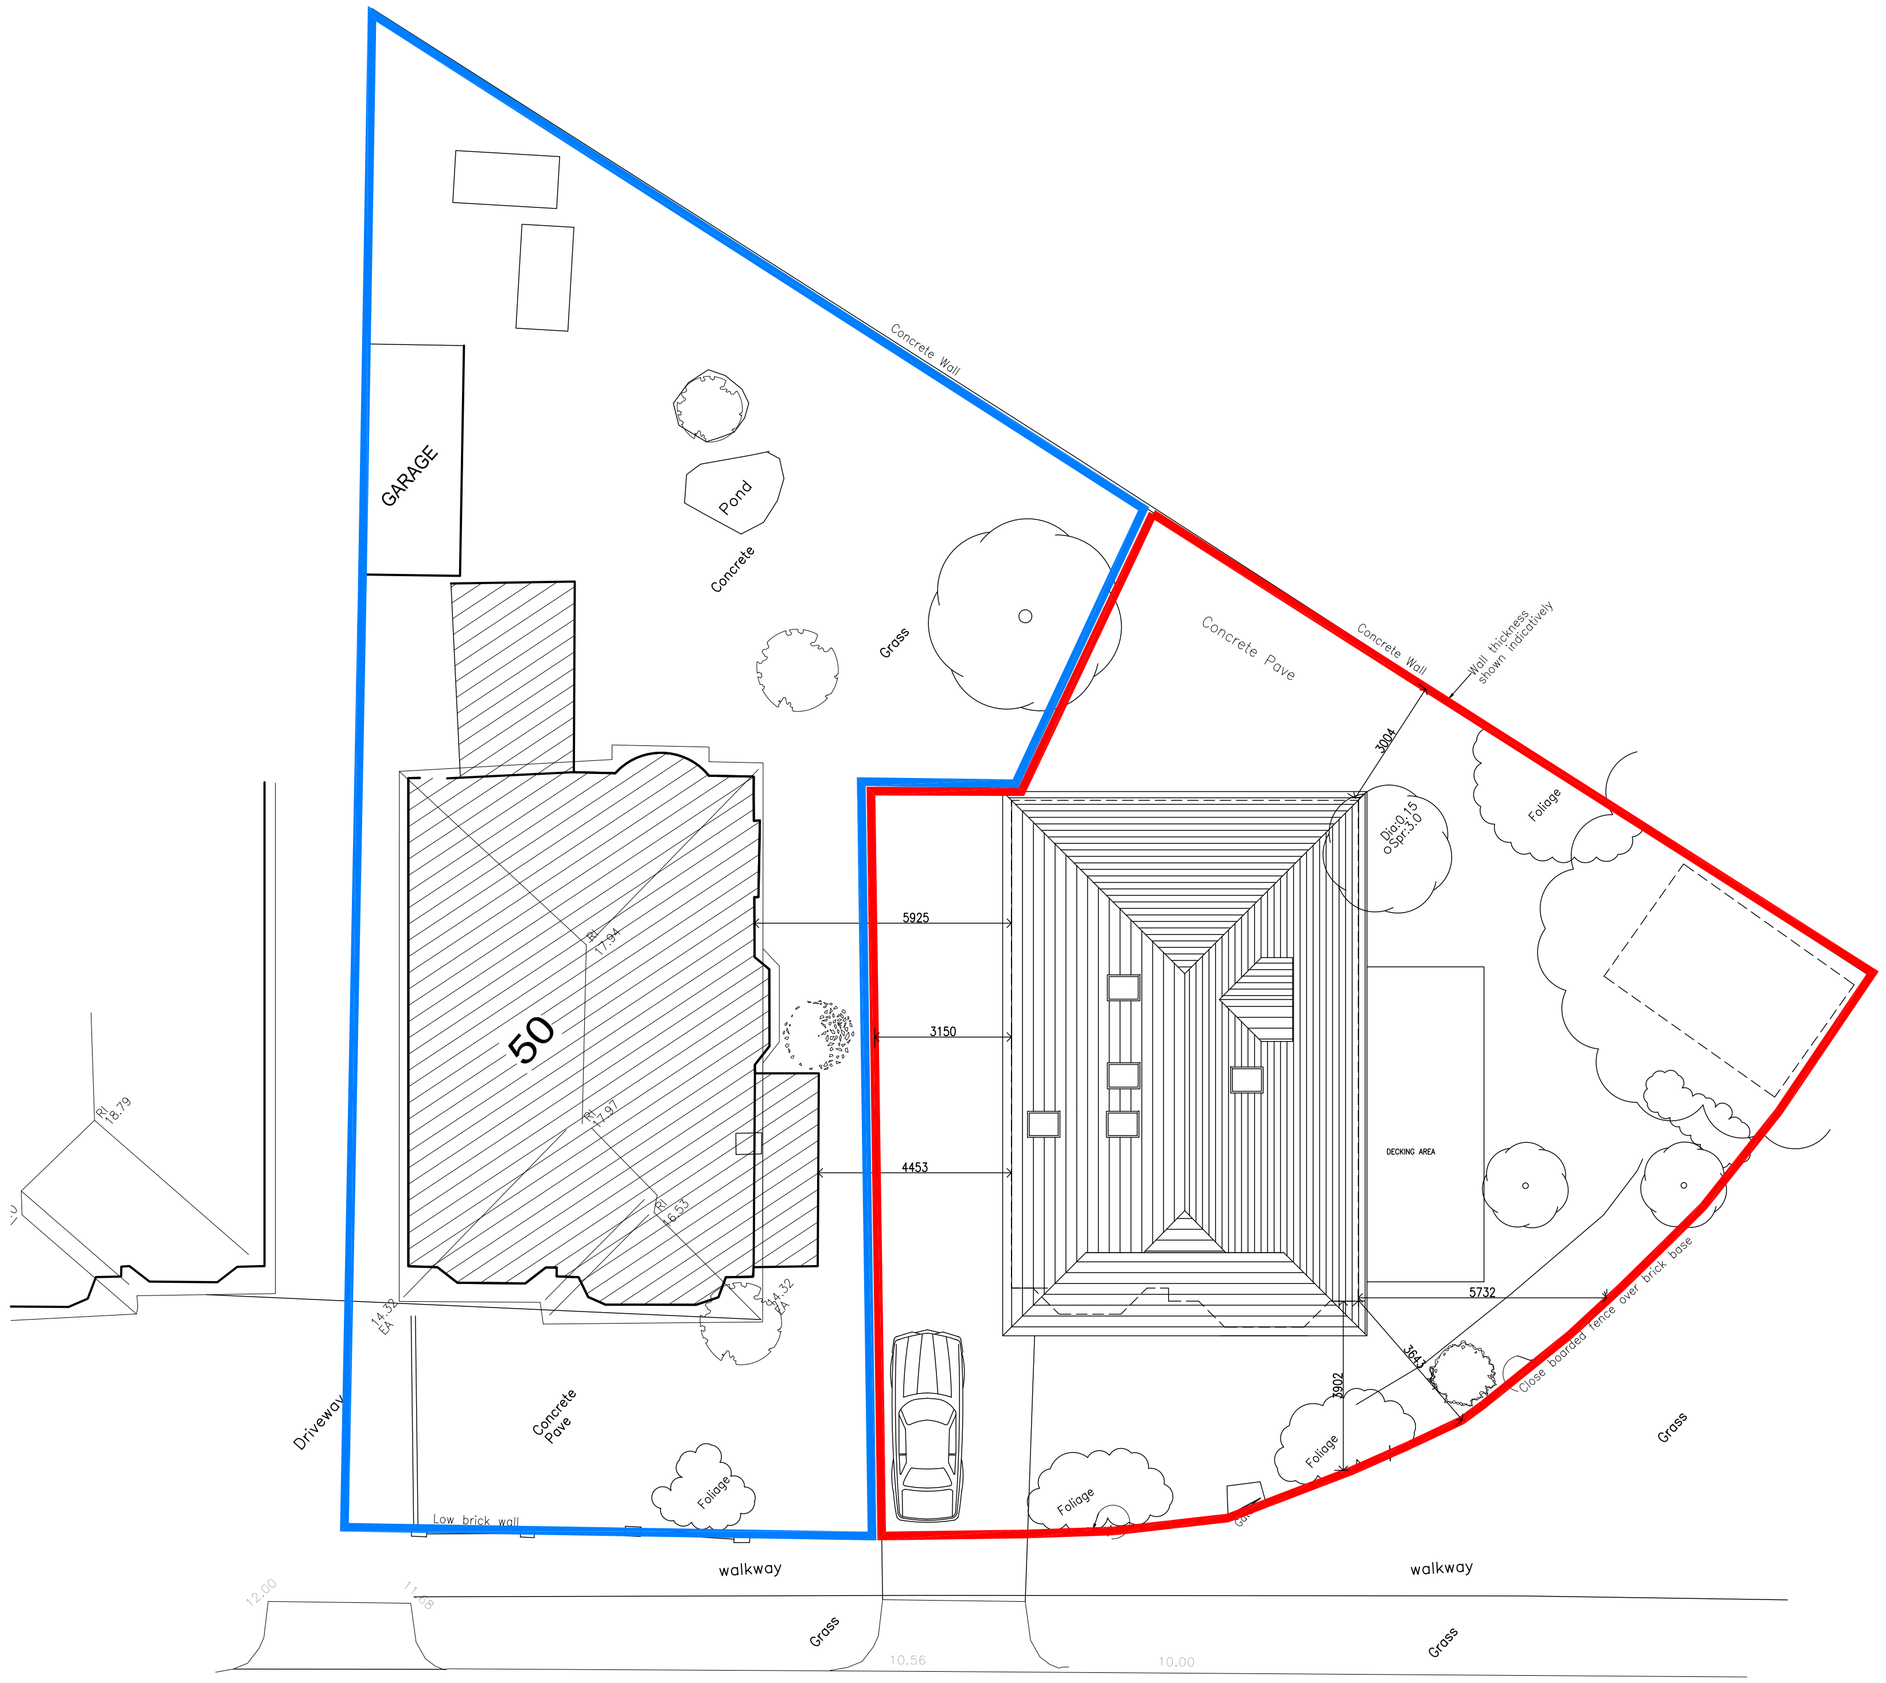


OVERHILL

1:100 SITE PLAN

SCALE 1:100

0m 1 2 5m 10m

NOTES

DO NOT SCALE OFF THIS DRAWING
CHECK ALL DIMESIONS ON SITE BEFORE ANY WORK IS COMMENCED
ALL GOODS MATERIALS AND WORKMANSHIP MUST CONFORM WITH CURRENT BUILDING REGULATIONS, BRITISH STANDARDS AND CODES OF PRACTICE
COPYRIGHT OF THIS DRAWING IS RETAINED BY THE ARCHITECT AND IT MUST NOT BE REPRODUCED WITHOUT WRITTEN CONSENT

Drawing may be scaled for planning purposes ONLY

REV	DATE	BY	AMENDMENT

folkes architects
THE DESIGN STUDIO
94 High Street
Steyning
West Sussex
BN44 3RD
t. 01903 816496
info@folkesarchitects.co.uk

CLIENT
John and Dan Parker

JOB TITLE
50 Overhill
Southwick
West Sussex

DRAWING TITLE
Proposed Block Plan

DATE	SCALE	DRAWN BY
22.02.12	1:100	ASF
		CHECKED BY MF

JOB NO.	DRAWING NO.	REVISION
1114	2.02	A