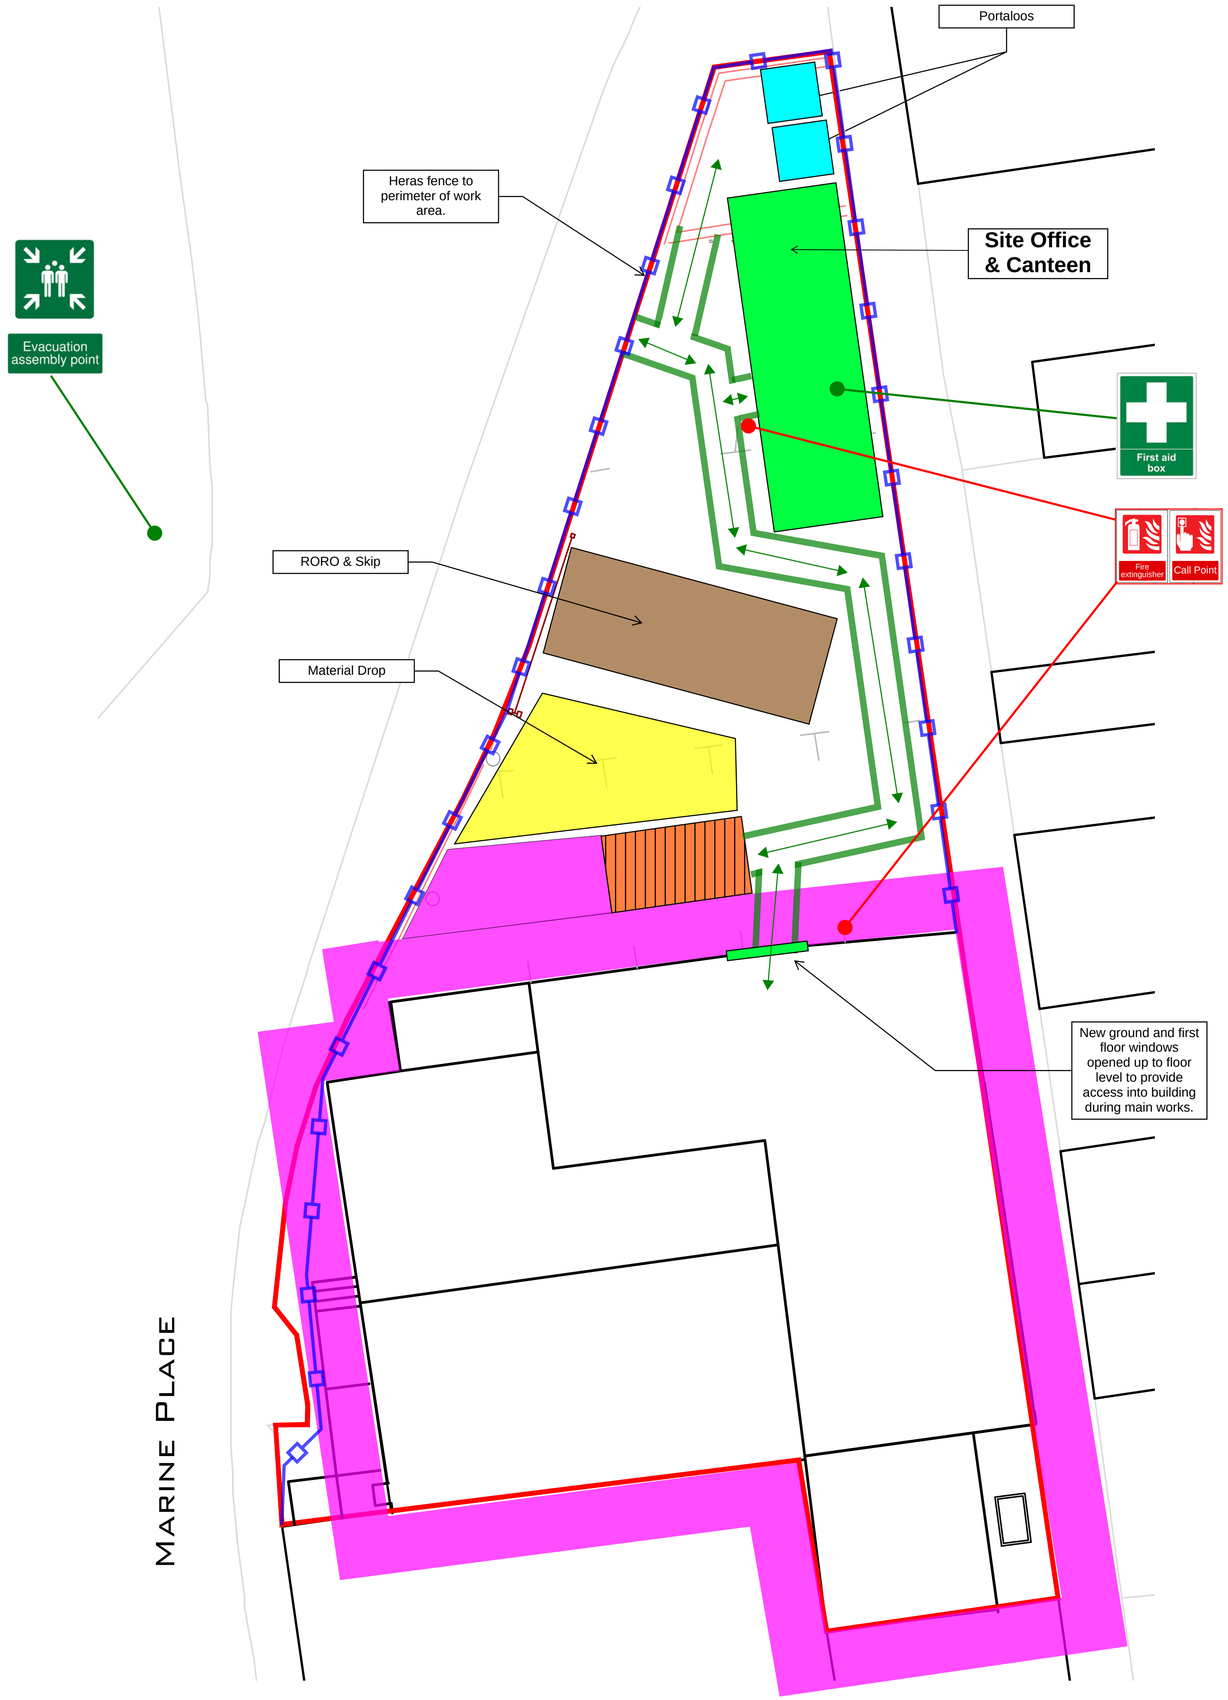

24 Marine Place
Site Set Up & Logistics

1) Heras fencing to be installed to full site perimeter including debris netting.
2) WC facilities will be via the use of chemical toilets
3) Welfare and office will be a combined 24 foot office/ canteen **TBC**
4) Office will have full first aid facilities which will be made available at all times.
5) Canteen space will have CDM compliant facilities to include hot running water, means to heat food and water and seating with tables.
6) Fire extinguisher points will be located at final exit points of building and also at the welfare cabin.
7) A fire assembly point will be established on the opposite side of the road to site.
8) Fire call points will be set up to each floor internally.
9) To enable free movement of operatives, waste and materials, the new window openings to the East elevation will be formed as soon as the scaffold has been erected. These will initially be opened up to the floor level to give virtually step free access into the building.
10) Access onto the scaffold will be via a Haki staircase.
11) Security to the building will be maintained via access being available only through the main compound and not through the original front door which has the potential to be left open to public access

Scaffold

Heras Fence

Pedestrian Route

WOODHART CONSTRUCTION

Client: Adur & Worthing Council

Job title: 24 Marine Place
Worthing
West Sussex

Drawing title: Site Set up Plan & Logistics