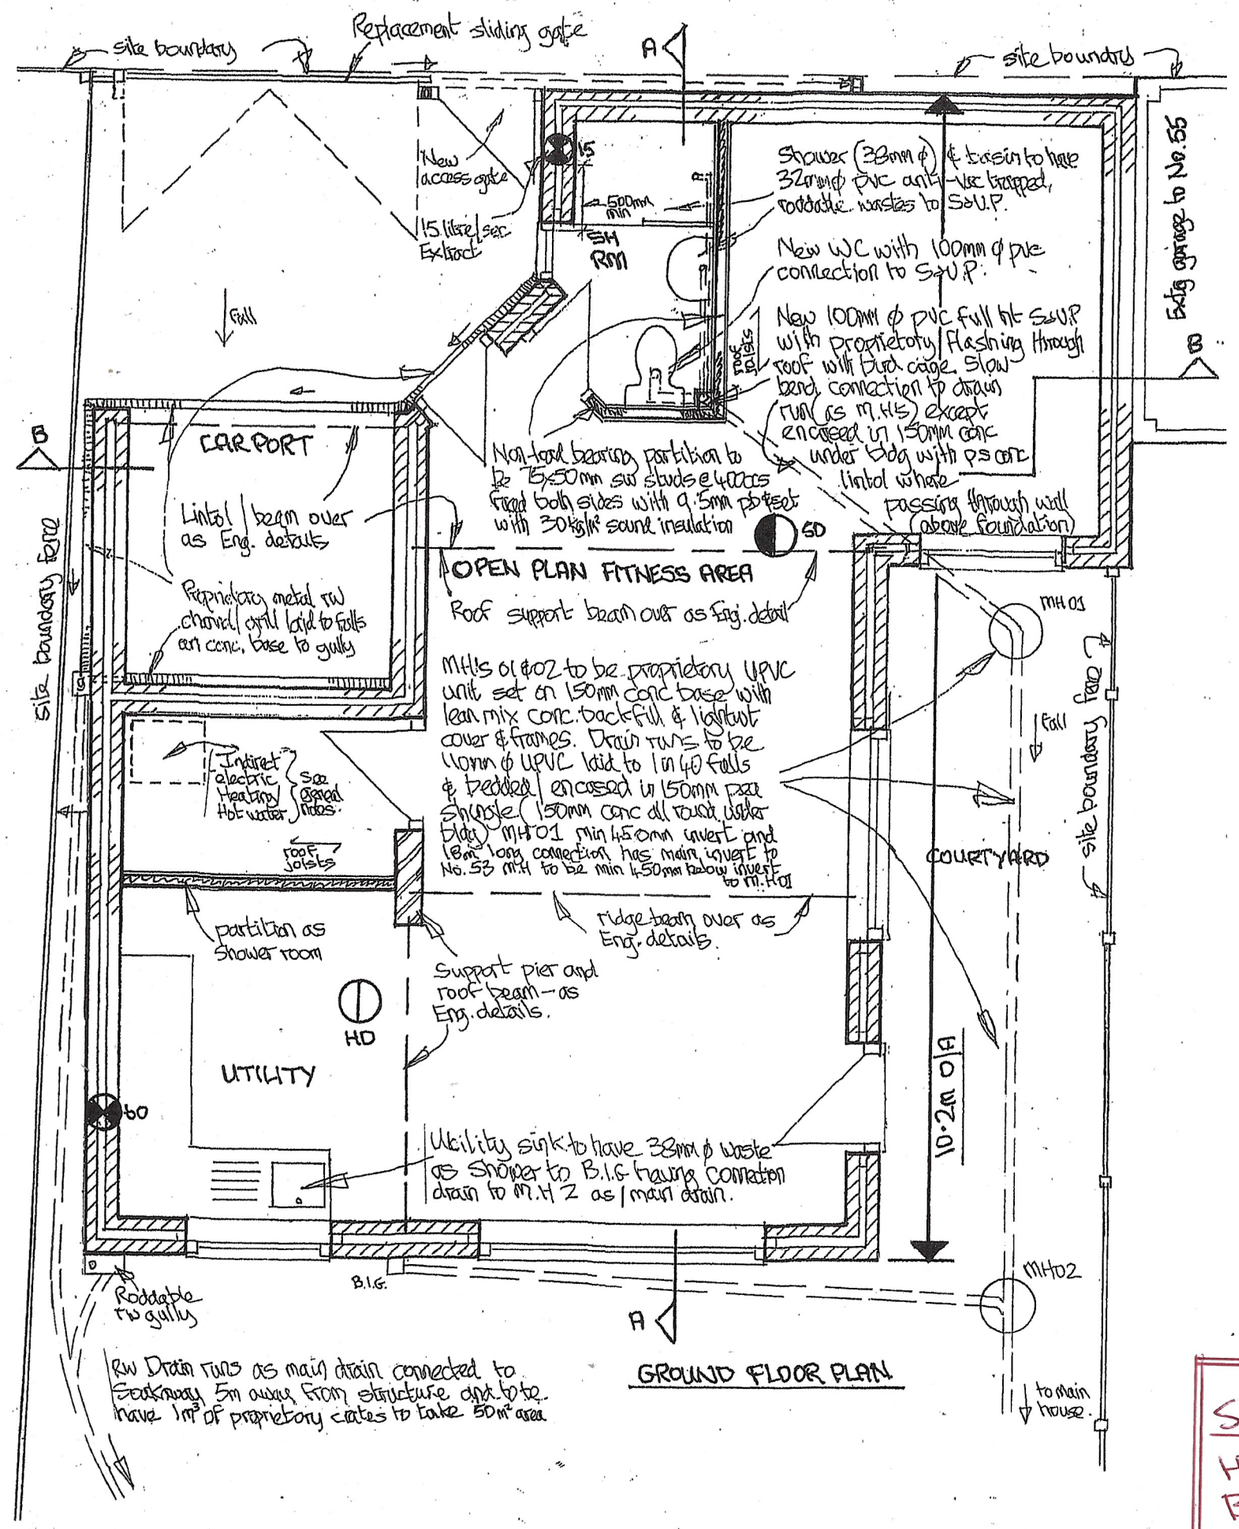

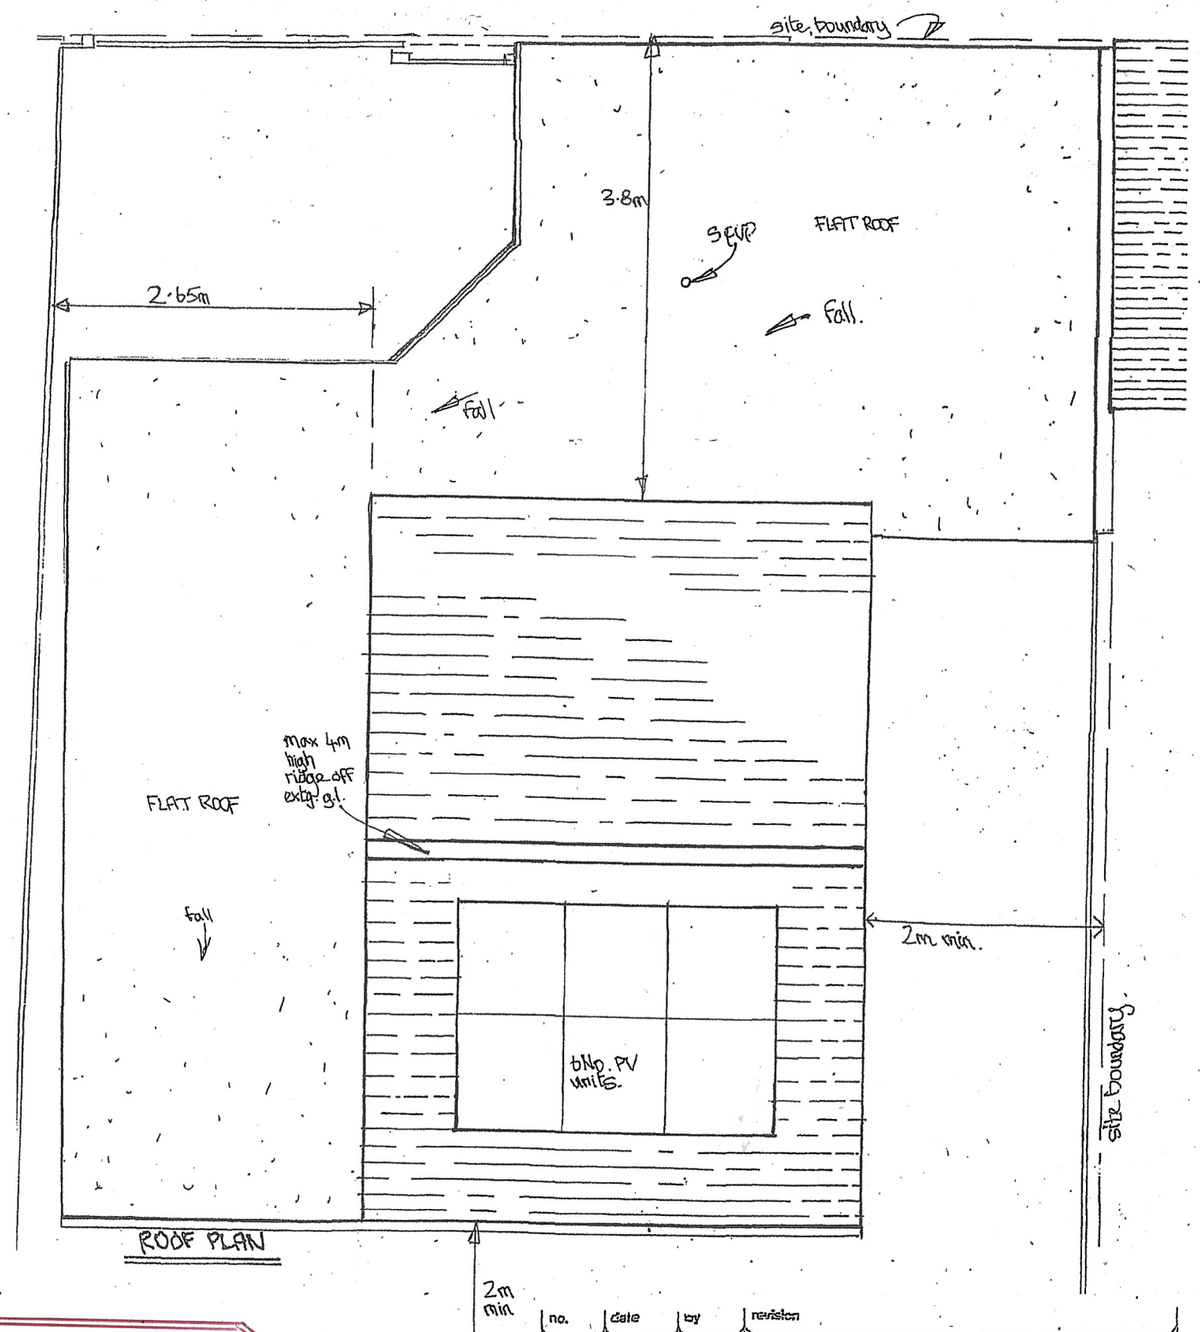

SHEET 1 of 2

HOUSE ANNEX DETAILS BEING BUILT UNDER CLASSE TOWN & COUNTRY PLANNING (GENERAL PERMITTED) (AMENDMENT) (No. 2) (ENGLAND) ORDER 2008

no.	date	by	revision

project: REAR OF 53 HOLMBUSH WAY SOUTHWICK, SX BN42 4YD

title: HOUSE ANNEXE / GARAGE REPLACEMENT. GROUND FLOOR & ROOF PLAN

GRAHAM JOHNSON DESIGNS
134 HOLLINGBURY ROAD
BRIGHTON
EAST SUSSEX BN1 7JD
grahamjohnson134@aol.com

date: 7-24

scale: 1-50 @ A3 size

drawn: G.J

drawing number: 44402/1AB