




1. Black Aluminium Rainwater Goods



2. Insulated Render  
K-Rend Pure White External Wall Insulation

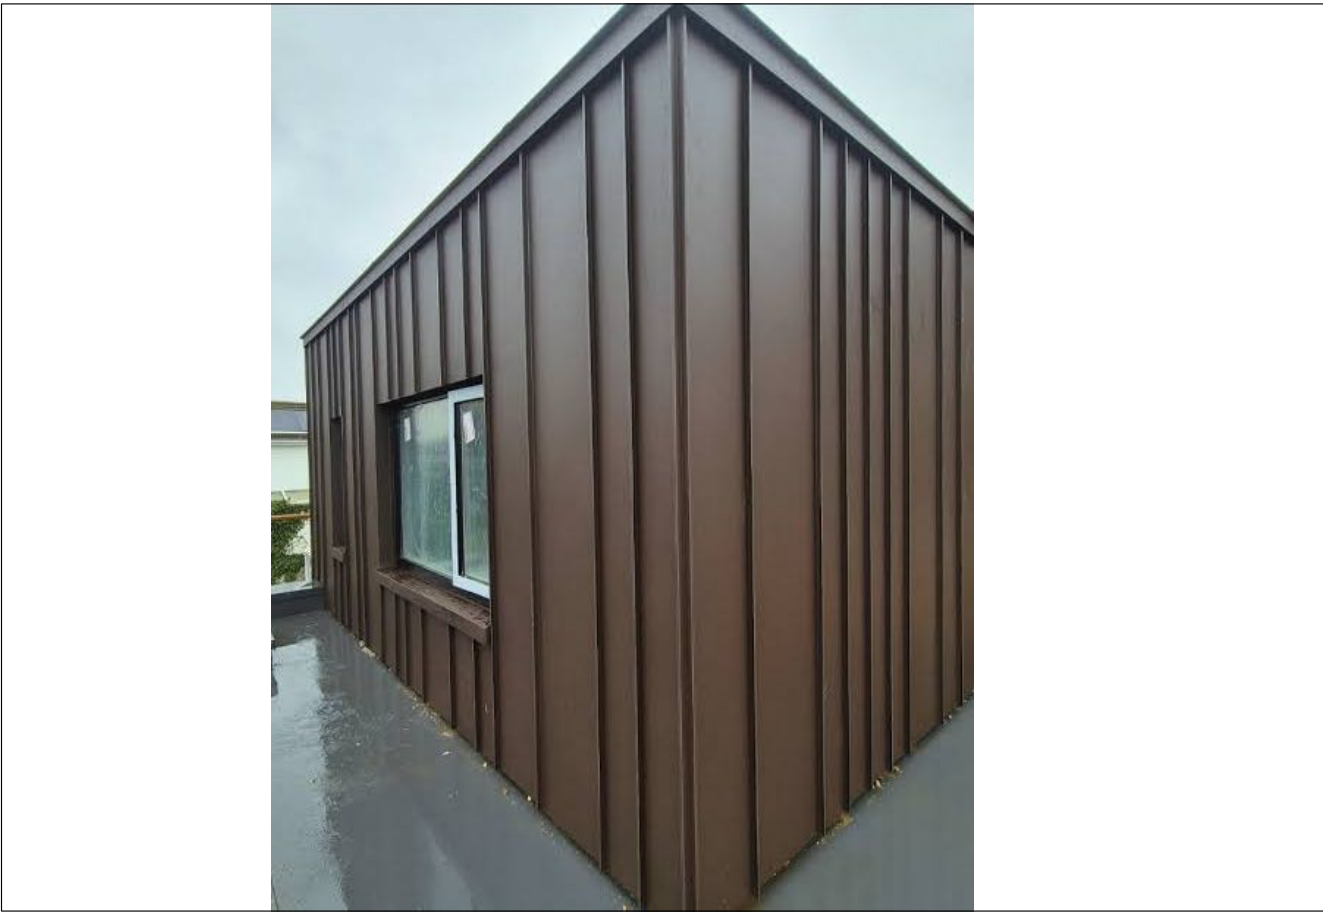

3. Standing Seam Aluminium  
Prefa P10 Brown



4. Dark Grey UPVC Windows / Doors  
Anthracite Grey (RAL 7016)



5. Glazed Entrance Door with Dark Grey Metal  
Frame  
Anthracite Grey (RAL 7016)




6. Dark Grey Entrance Door  
Anthracite Grey (RAL 7016)



7. Powder Coated Aluminium Porch  
Richmond aluminium canopy  
Anthracite Grey (RAL 7016)



8. Dark Grey Aluminium Coping  
Anthracite Grey (RAL 7016)

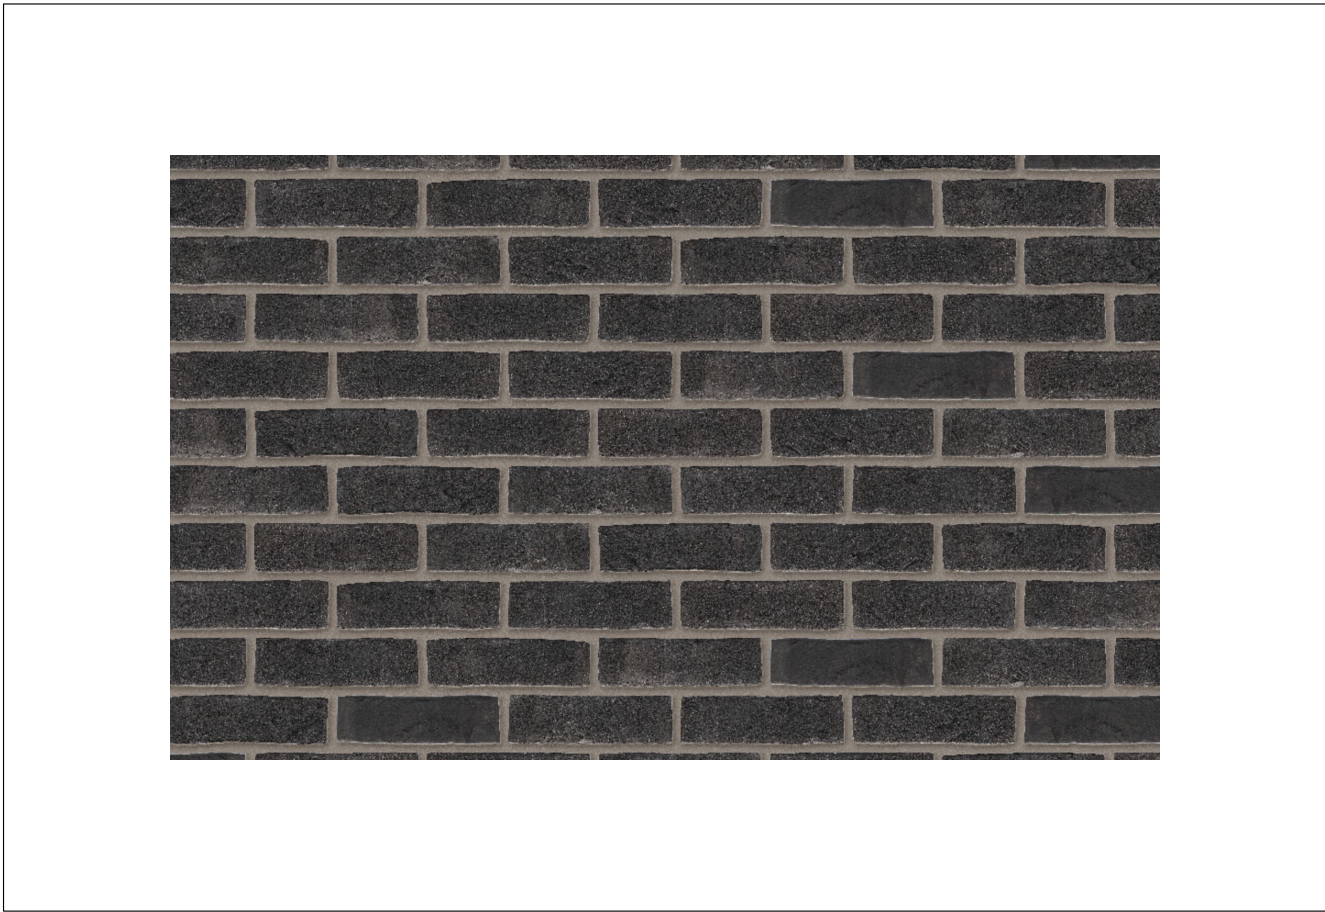

9. Grey Brick Plinth  
Wienerberger Graphite Black



10. Roof Light 1.2m x 2m  
Roof Maker Triple Glazed Flat Rooflight

© Copyright CKA Architectural Ltd.  
Drawing must not be copied or reproduced without  
permission from CKA Architectural.  
All dimensions to be checked on site.

| Revisions    |             |
|--------------|-------------|
| - 22/07/2026 | First issue |
| A 22/07/2026 | Cladding    |



CKA Architectural Ltd  
36 Church Street, Eastbourne, BN21 1HS  
01323 729516 ckaa.co.uk

Client  
Lincoln Estates Ltd

Project address  
St Johns Court  
Penstone Close  
Lancing BN15 9AW

Project description  
New flats

Drawing title  
Proposed Materials

Scale NTS @ A1

| Job N° | Drawing N° | Revision |
|--------|------------|----------|
| 3494   | 05         | A        |

# Proposed Materials