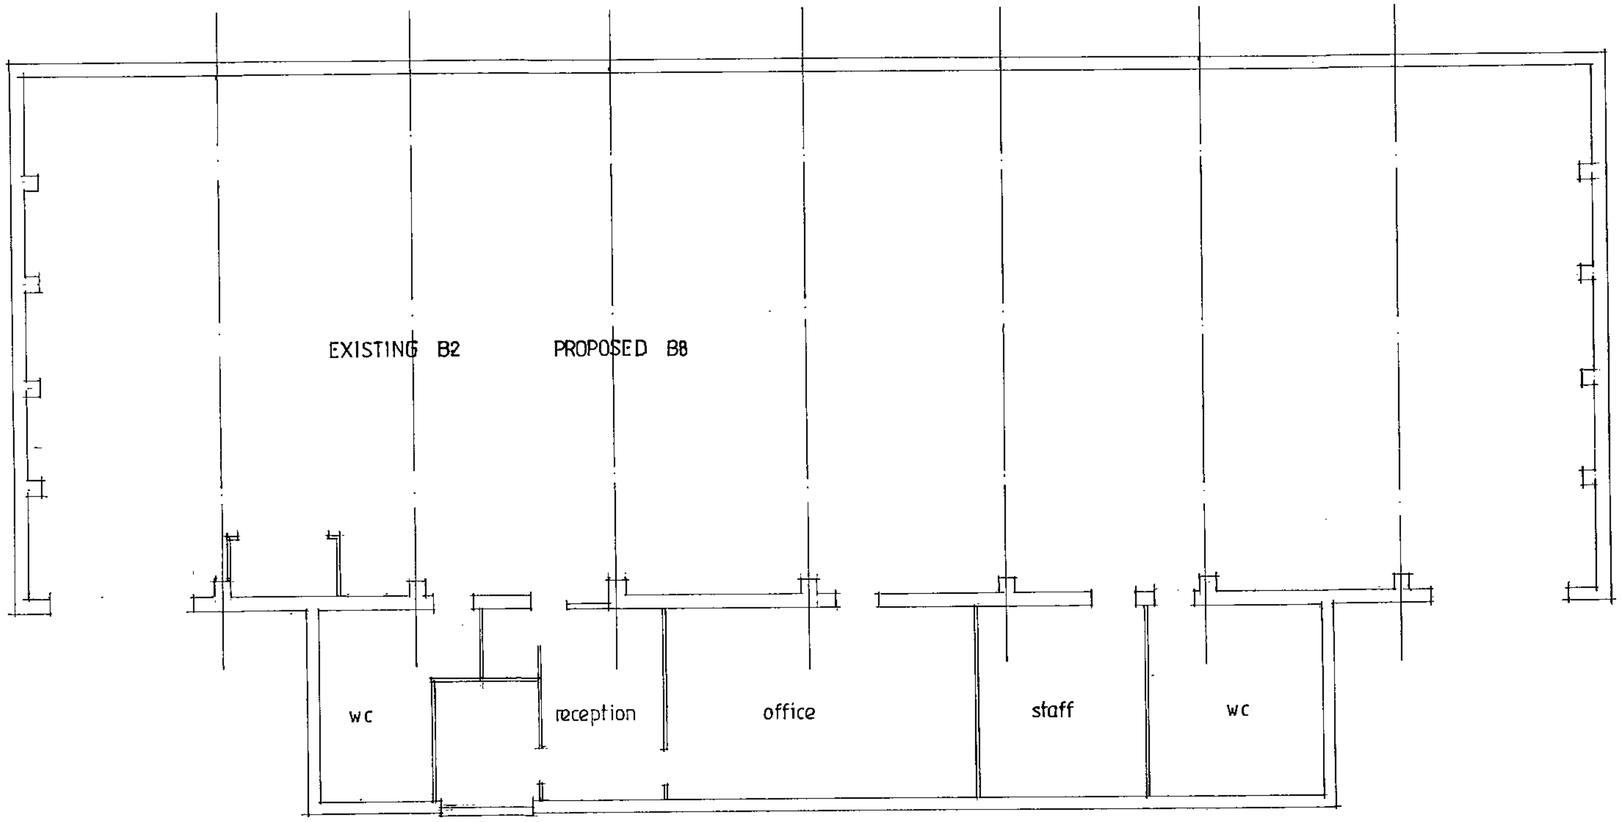


RECEIVED
21 SEP 2009
PLAN No.
DATE

UNIT 7 · PETER ROAD · LANCING

FLOOR PLAN

Inwood Tuck Jones Partnership
Chartered Architects
The Gallery
120 Portland Road, Hove
East Sussex BN3 5DN

Brighton (01273) 771818
Brighton (01273) 734455
Fax (01273) 206019

1:100
sept 2009

13909 · 01