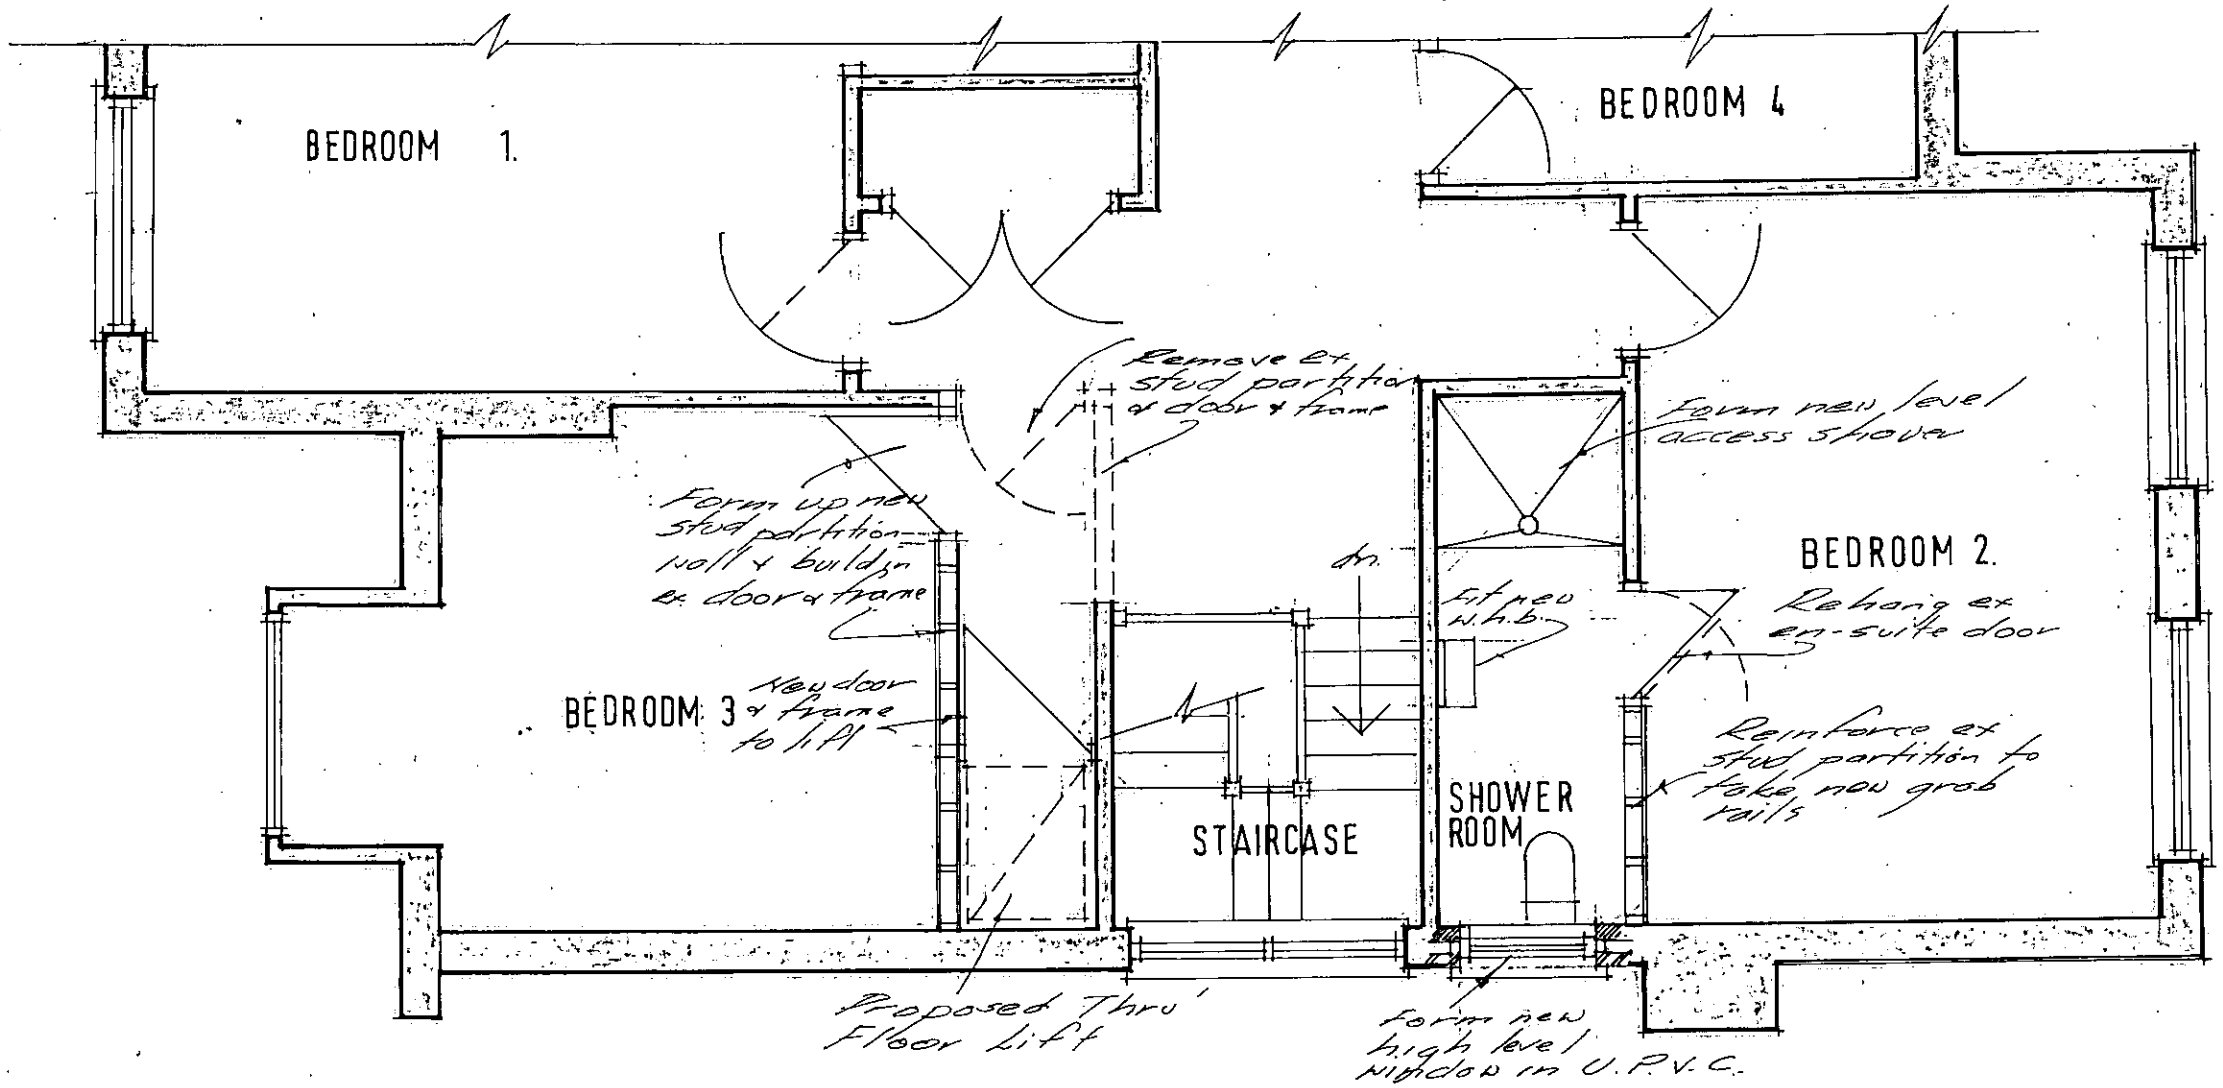

FIRST FLOOR PLAN (PART) 1:50

ADUR & WORTHING
PLANNING SERVICES

PLAN	AWDM/ 1465 /13
DATE VALID	19 NOV 2013

INSTALLATION OF A LEVEL ACCESS SHOWER & THRU FLOOR LIFT AT 3 FAIRVIEW GARDENS - 5 FAIRVIEW ROAD LANCING

FIRST FLOOR PLAN (PART)

Scale: 1:50
Date : Oct 13
Drawn : MRP

0027 | 02/A

ADUR & WORTHING HOME IMPROVEMENT ASSISTANCE
ADUR & WORTHING COUNCILS
PORTLAND HOUSE
RICHMOND ROAD
WORTHING
BN11 1HS