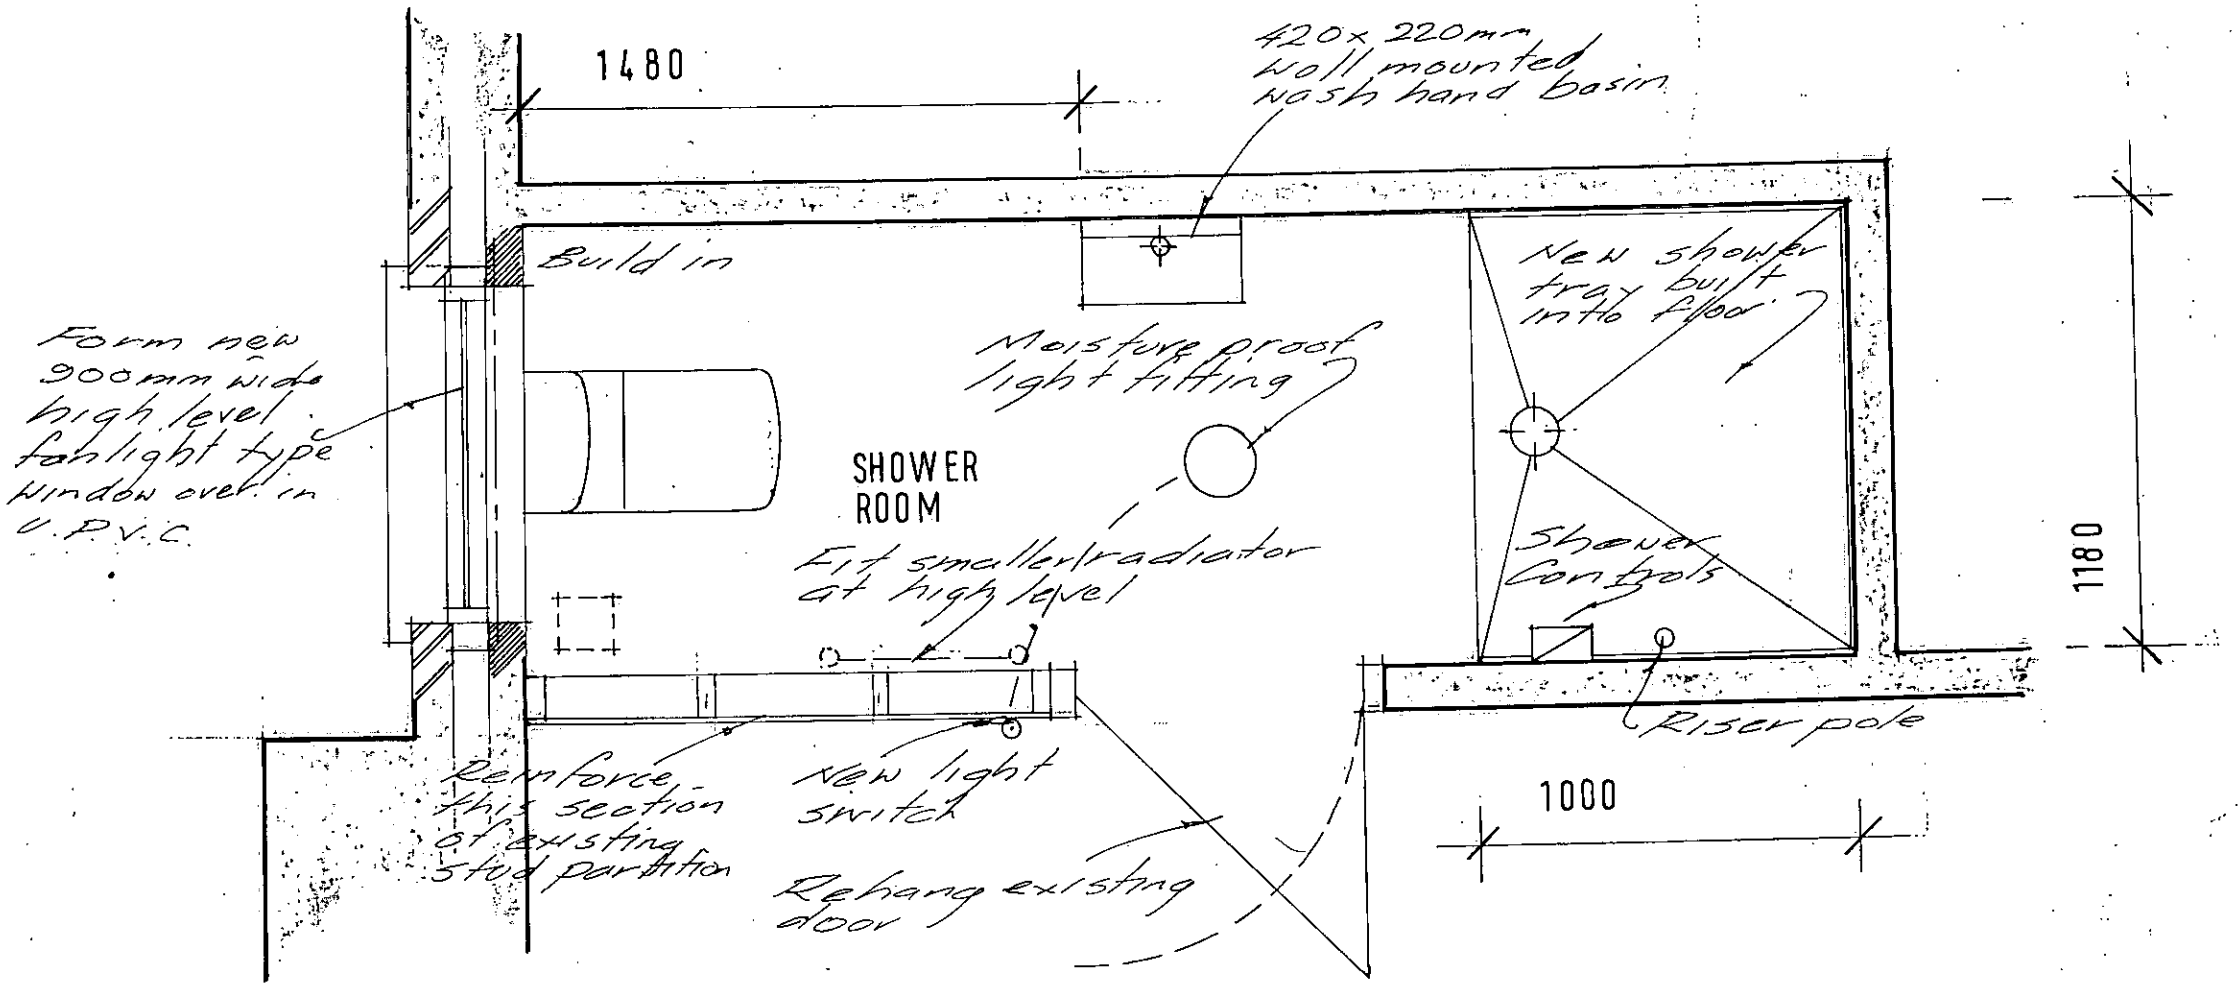

FLOOR PLAN OF SHOWER ROOM 1:20

ADUR & WORTHING PLANNING SERVICES	
PLAN	AWDM/ 1465/13
DATE VALID	19 NOV 2013

INSTALLATION OF A LEVEL ACCESS SHOWER & THRU FLOOR LIFT AT 3 FAIRVIEW GARDENS 5 FAIRVIEW ROAD LANCING

PLAN OF PROPOSED SHOWER

Scale: 1:20
Date: Oct 13
Drawn: MRP

0027

03/A

ADUR & WORTHING HOME IMPROVEMENT ASSISTANCE
ADUR & WORTHING COUNCILS
PORTLAND HOUSE
RICHMOND ROAD
WORTHING
BN11 1HS