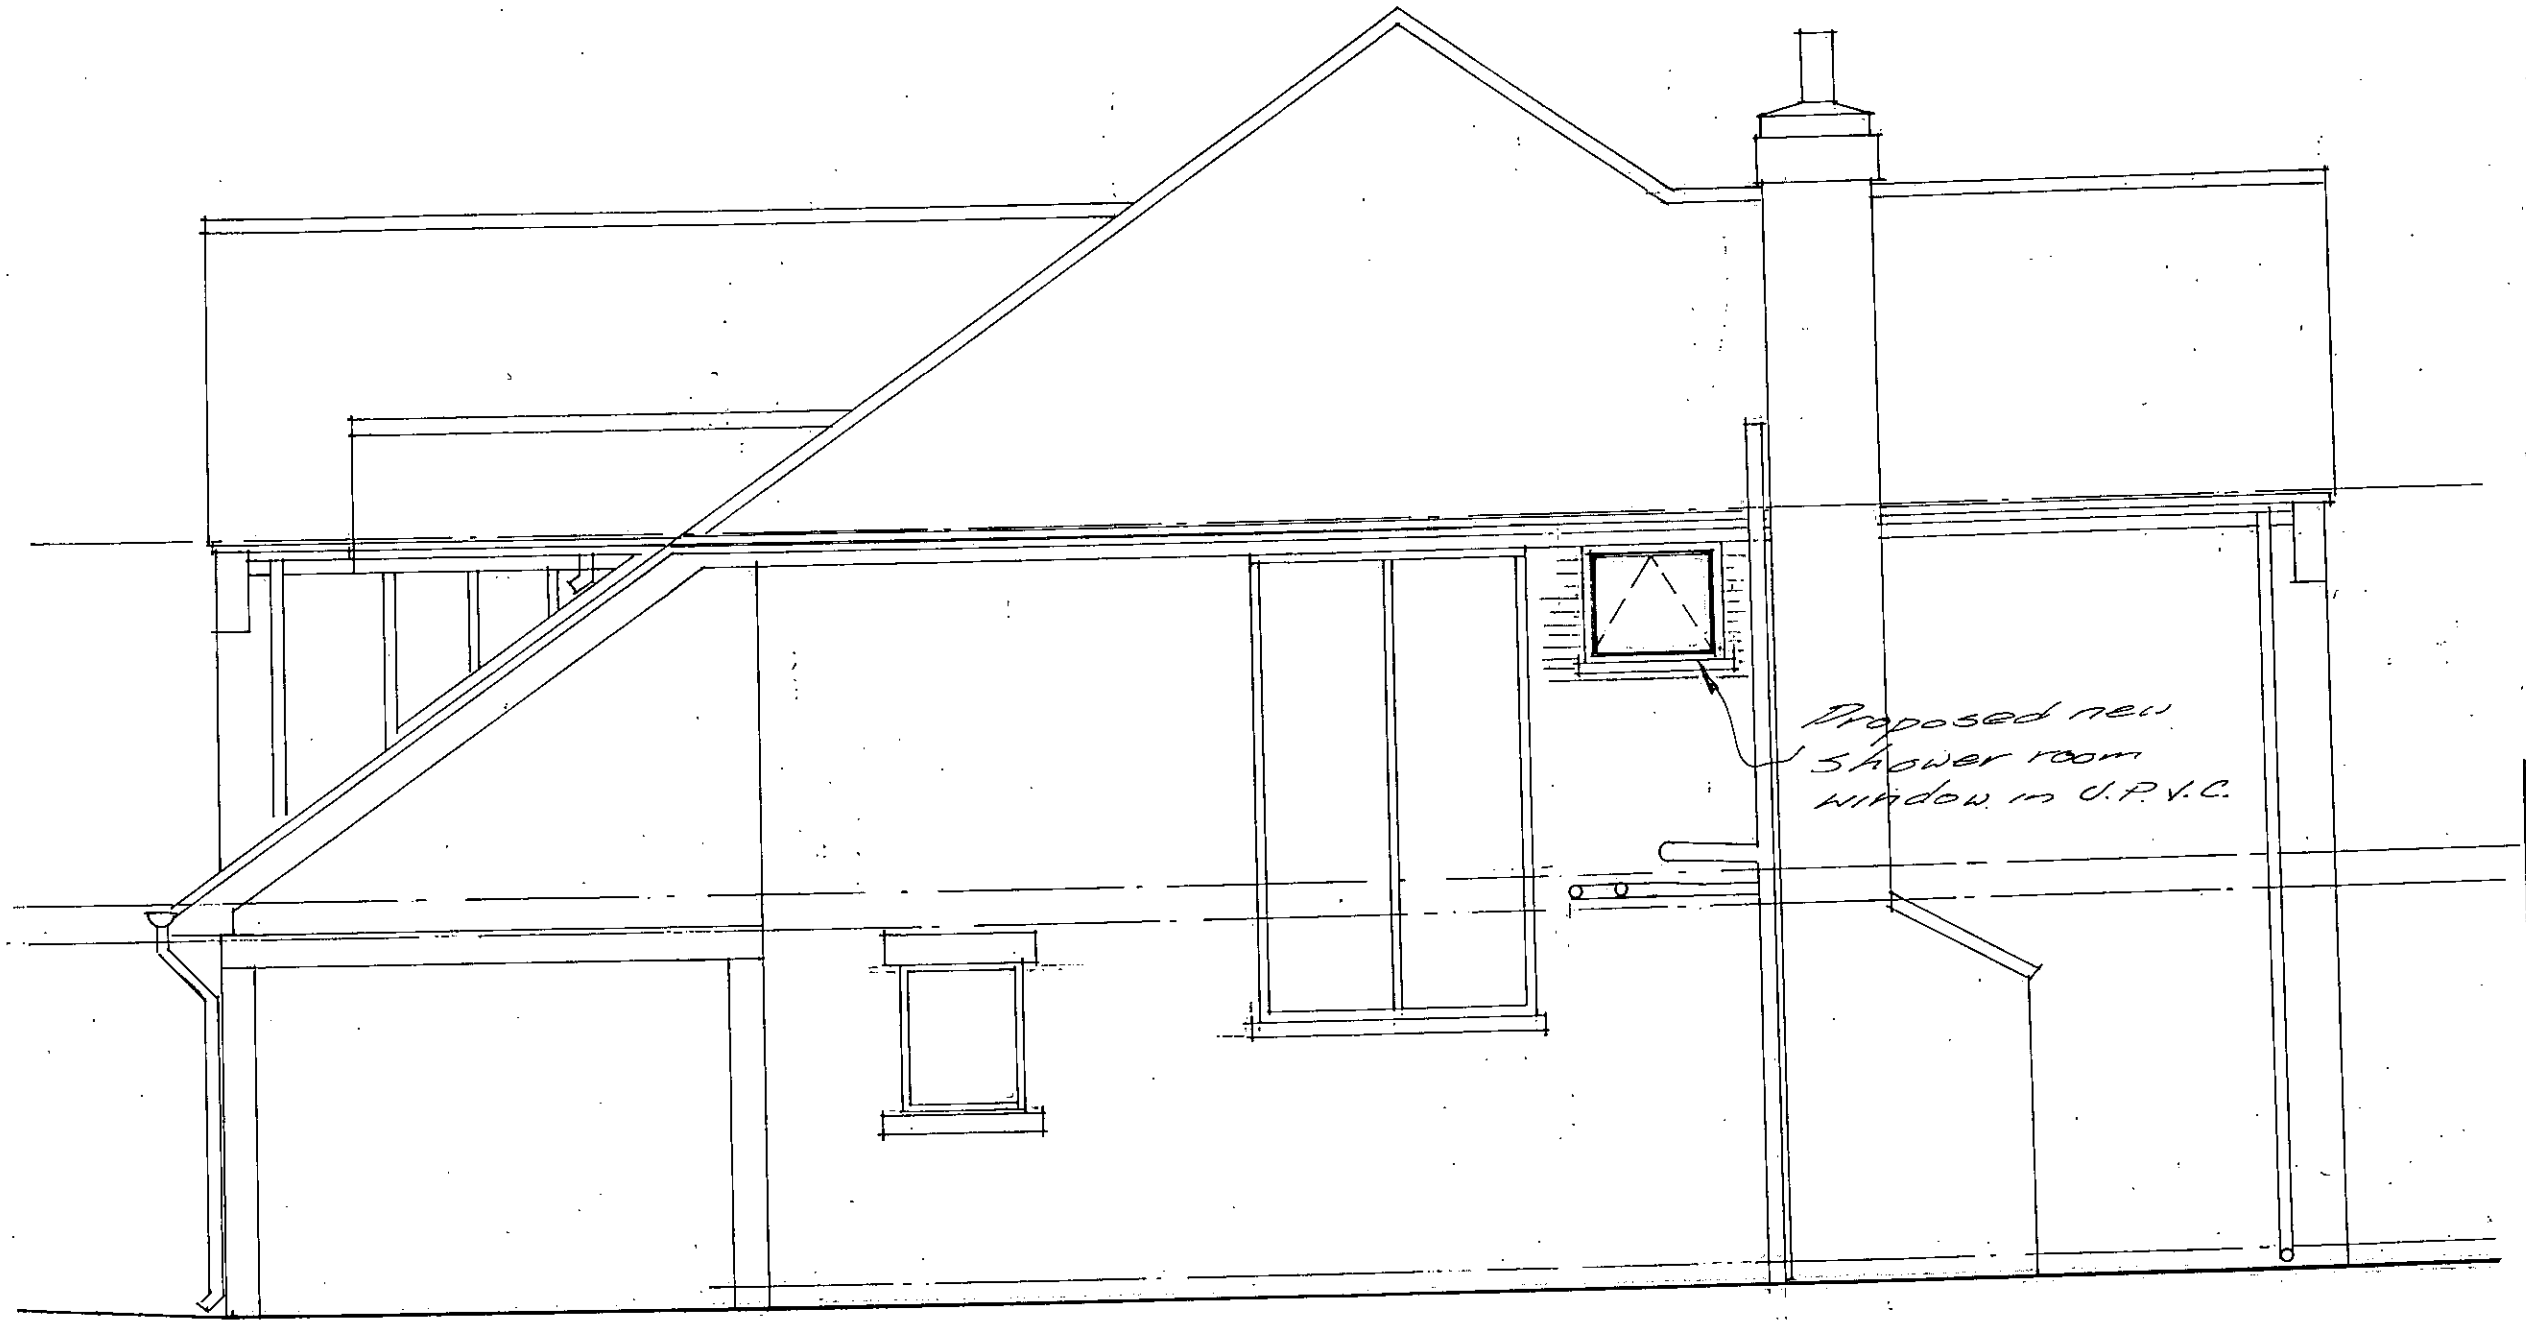

SIDE ELEVATION 1:50

ADUR & WORTHING PLANNING SERVICES	
PLAN	AWDM/1465/13
DATE VALID	19 NOV 2013

INSTALLATION OF A LEVEL ACCESS SHOWER & THRU FLOOR LIFT AT 3 FAIRVIEW GARDENS 5 FAIRVIEW ROAD LANCING

SIDE ELEVATION

Scale: 1:50
Date: Nov 13
Drawn: MRP

0027 | 05/A

ADUR & WORTHING HOME IMPROVEMENT ASSISTANCE
ADUR & WORTHING COUNCILS
PORTLAND HOUSE
RICHMOND ROAD
WORTHING
BN11 1HS