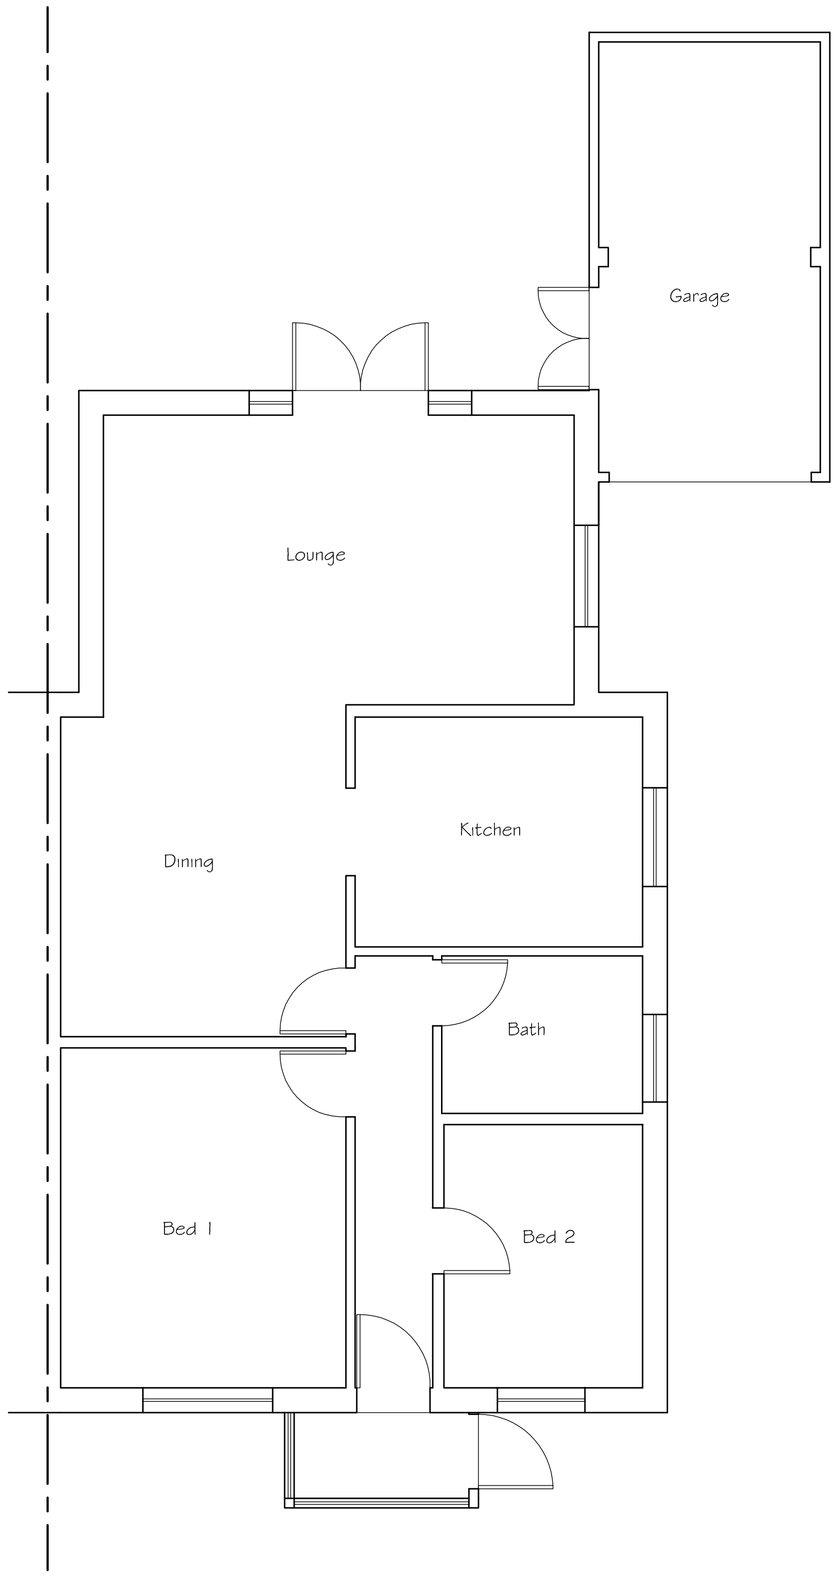

Existing Ground Floor Plan

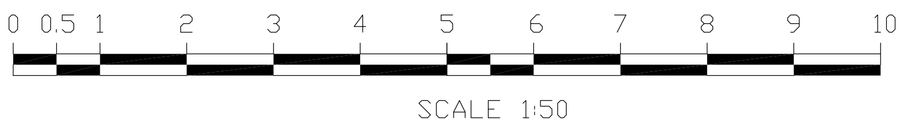

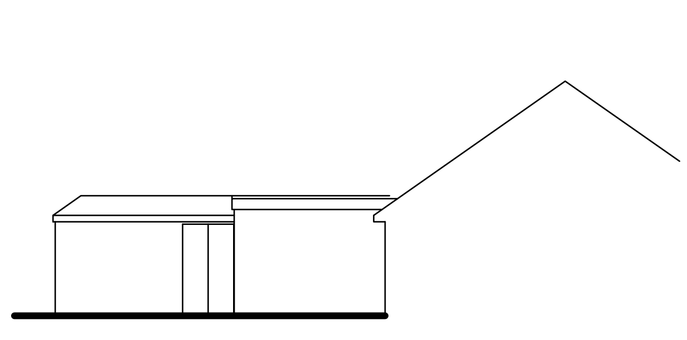

Existing Side (North) Elevation

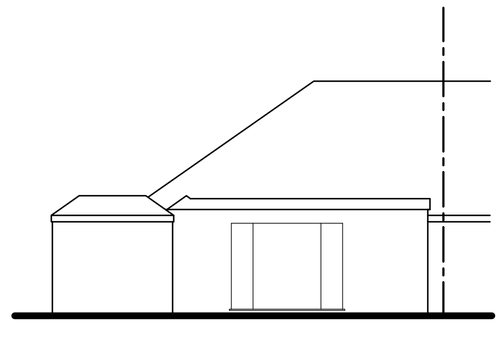

Existing Rear (East) Elevation

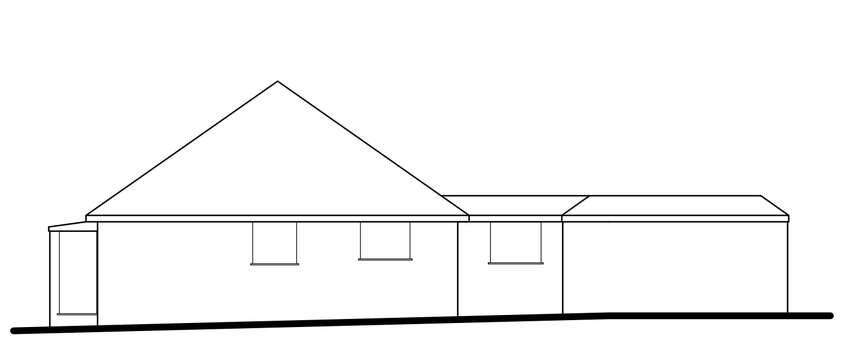

Existing Side (South) Elevation

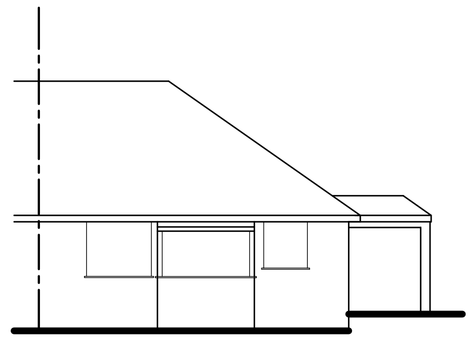

Existing Front (West) Elevation

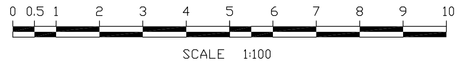

Tony Rogers
Building Consultants
Address: 40 Dawn Crescent, Upper Beeding
West Sussex, BN44 3WH
Telephone: 01903 815225 Fax: 01903 815225

Rev.	Date:	Revision Description:

Client: Mr & Mrs A Maple

Address: 50 Hillrise Avenue
Sompting
West Sussex
BN15 0LU

Project: Proposed rooms in roof with hip to gable and rear dormer

Scale: 1:50 1:100
Paper Size A1

Date: October 2016

Drawing No: 16/1173/01

Drawn By: AWR

Revision: