

CDM 2015 Health & Safety Information

This information relates only to 'Significant Hazards' identified on this drawing and is to be read in conjunction with the Designer's Risk Assessment Register.

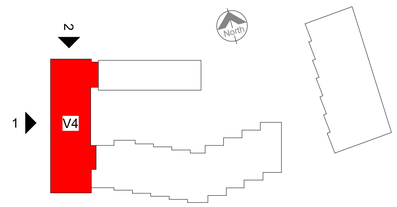


## 1 West Elevation

1 : 100

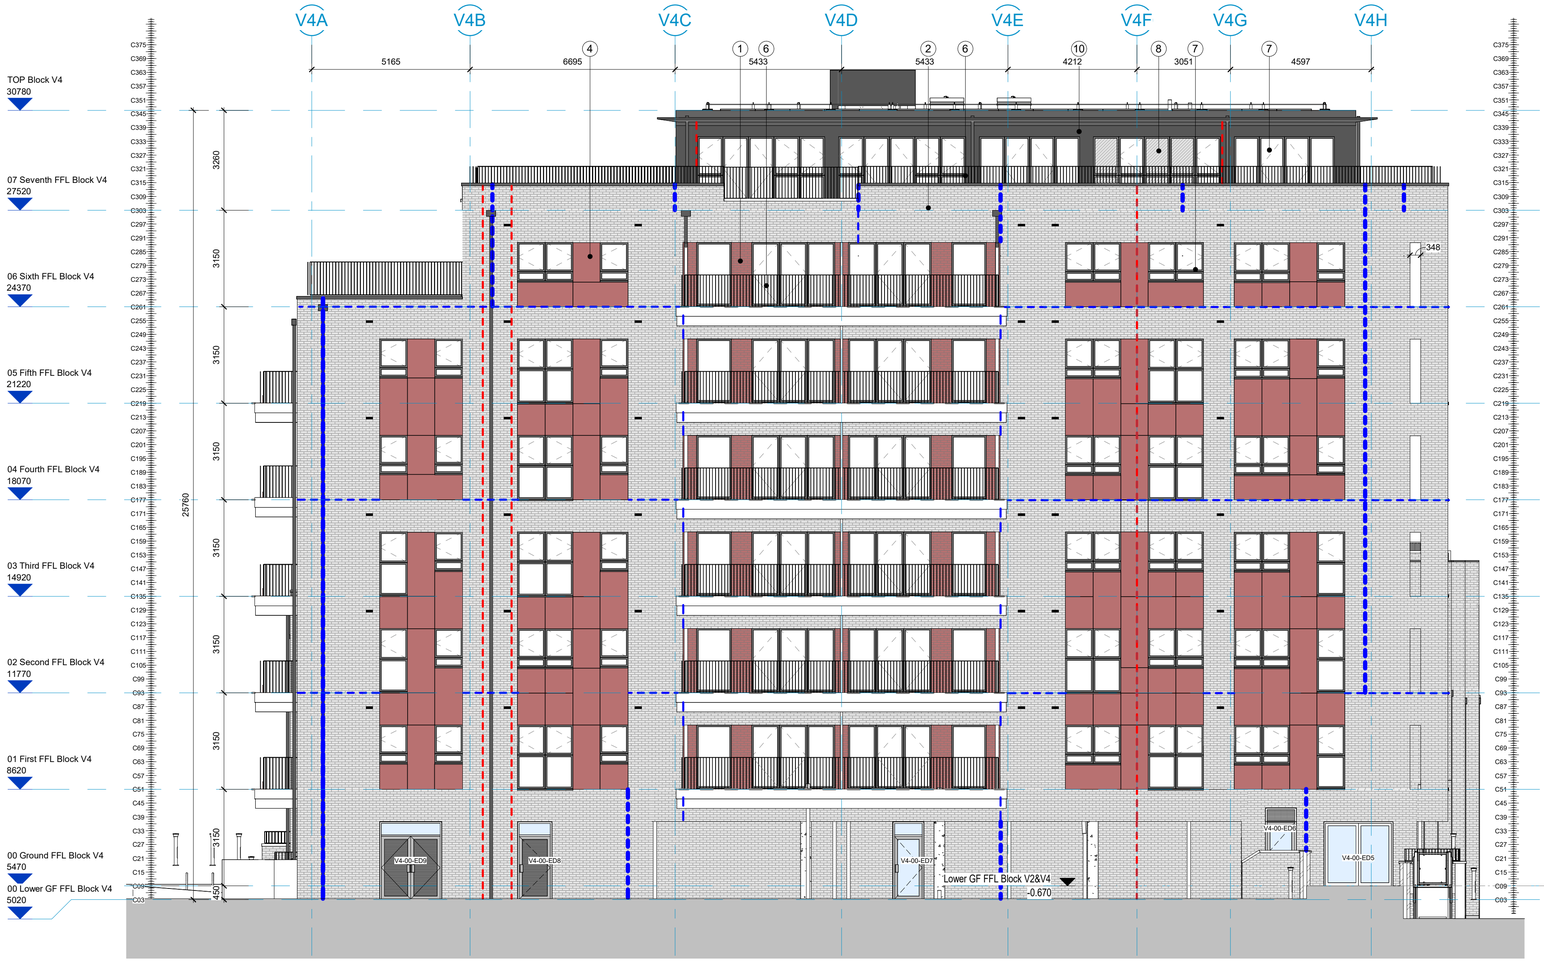


## 2 North Elevation

1 : 100

**MATERIAL LEGEND:**

1. Brickwork - Red/Brown
2. Brickwork - Silver Grey
3. Stack Bond brickwork - Silver Brick
4. Cladding - panels
5. Cladding - standing seam
6. Balcony Balustrade - Vertical Railings
7. Windows - Aluminium frames
8. Reflective glass panels
9. Rain water pipes
10. Cladding - pannels (Penthouse)
11. Cladding - standing seam (Penthouse)
12. Stack Bond brickwork Red - Brown

**NOTE**:
For cladding and brickwork specifications please refer to Conditino 15(A) Planning Condition

**LEGEND:**

Movement Joint as SE drawings

**Note:** RWP in abeyance and subject to co-ordination with civils engineer.

Client Name

CAYUGA 018 LLP

Job Title

Land at Former 5 Brighton Road, Shoreham-By-Sea BN43 6RN

Drawing Title

Block V4 West & North Elevation

Scale

1:100 @ A1 / 1:200 @ A3

meters 2 4 6 8 10

| Drawn | Checked | Date |
|---|---|---|
| SW | SW | 07/30/24 |

| Project | Originator | Zone | Level | Type | Displ. | Drg. No. | Rev |
|---|---|---|---|---|---|---|---|
| 7485 | - ECE - | V4 - | XX - | GA - | A - | 04401_ | C1 |

Status

Construction

| Rev | Date | Revision Details | Dr | Ch |
|---|---|---|---|---|
| C1 | 24.09.26 | Construction issue | sw | rh |
| P11 | 05.06.26 | Update materials for planning | sw | sw |
| P10 | 12.02.26 | Issued to BSR for approval | cb | sw |
| P9 | 30.04.25 | HRB Gateway 2 submission | sw | sw |
| P8 | 16.04.25 | Issued for Client approval | sw | rh |


**London:** 76 Great Suffolk Street, London, SE1 0BL
T 020 7928 2773 E london@ecearchitecture.com
**Sussex:** 64-68 Brighton Road, Worthing, West Sussex, BN11 2EN
T 01903 248777 E sussex@ecearchitecture.com
**Bristol:** Westworks, Beacon Tower, Colston Street, Bristol, BS1 4XE
T 0117 214 1101 E bristol@ecewestworks.com
ECE Architecture
www.ecearchitecture.com


Revit Plot Date: 24/09/2026 16:06:24


© ECE Architecture Limited. No dimensions to be scaled from drawing except for the purposes of Planning Applications. The contractor should check all dimensions on site. It is the contractor's responsibility to ensure compliance with Building Regulations.