AMENDMENT

ADUR & WORTHING PLANNING SERVICES	
PLAN	AWDM/ 0512/15
DATE VALID	23/4/15

Layout Plan
1:100

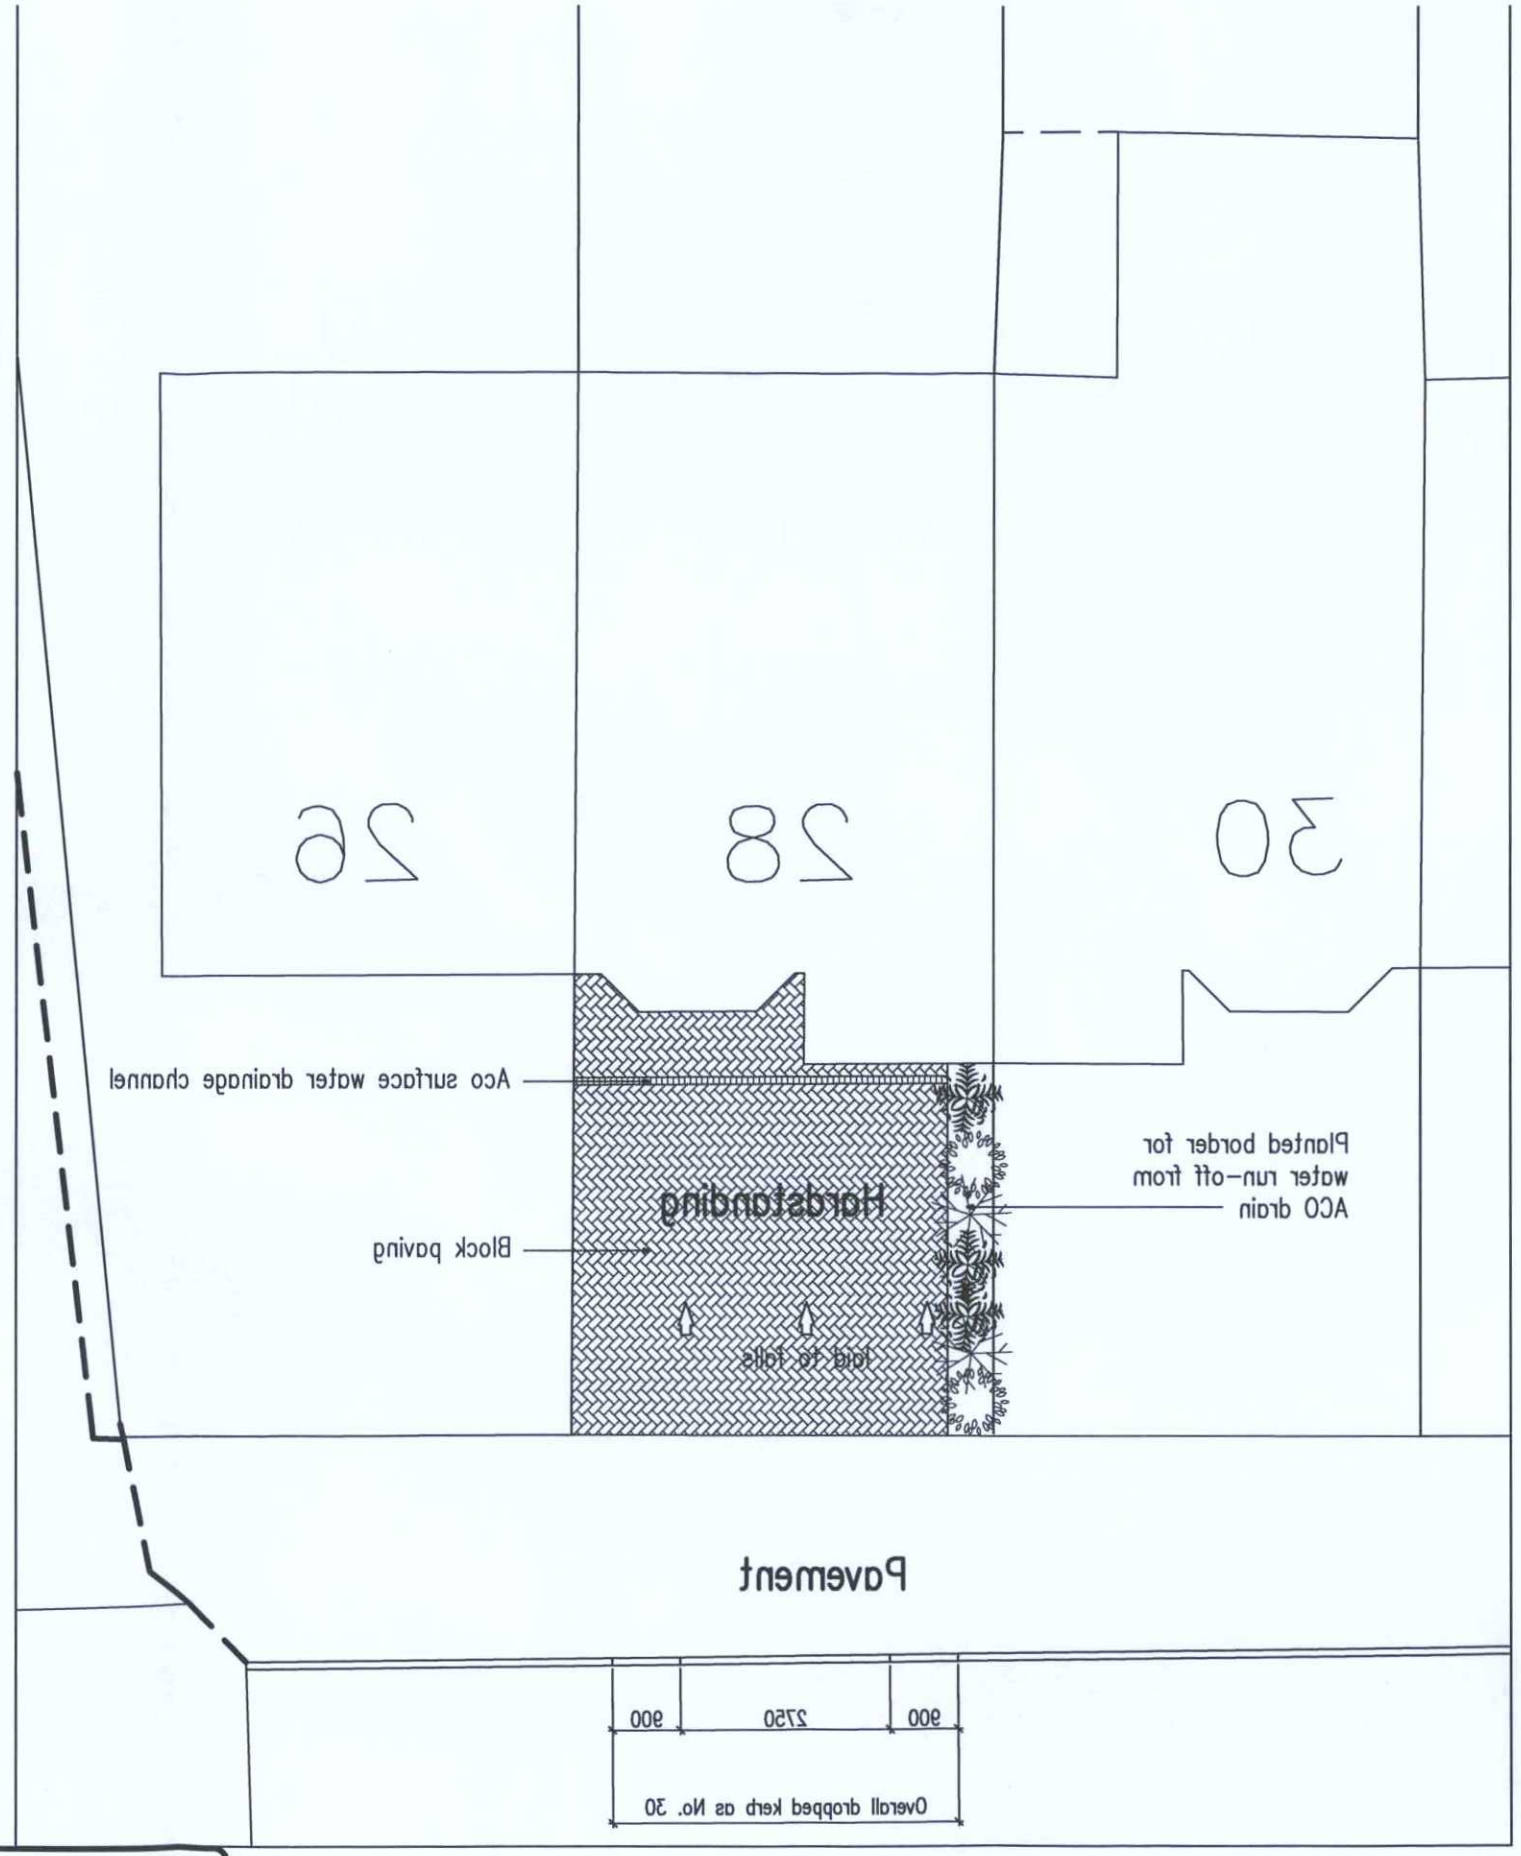

1m 2m 3m 4m 5m 6m 7m 8m 9m 10m
1:100 Scale Bar

No.	Date	Amended to suit planners comments
A	23.4.15	

Client:
Mr & Mrs Funnell

Scale:
1:100 @ A3

Date: Drawn:

Dwg. No. 01

Rev'n A

Project:
28 Eastern Avenue
Shoreham-By-Sea
West Sussex

Title:
Layout Plan

Copyright of:
RJA Planning & Building Consultants
16 Greenacres
Shoreham-By-Sea
West Sussex
BN43 5WY

Tel: 01273 467297
Fax: 01273 467297
Email: rex@rjabc.co.uk