




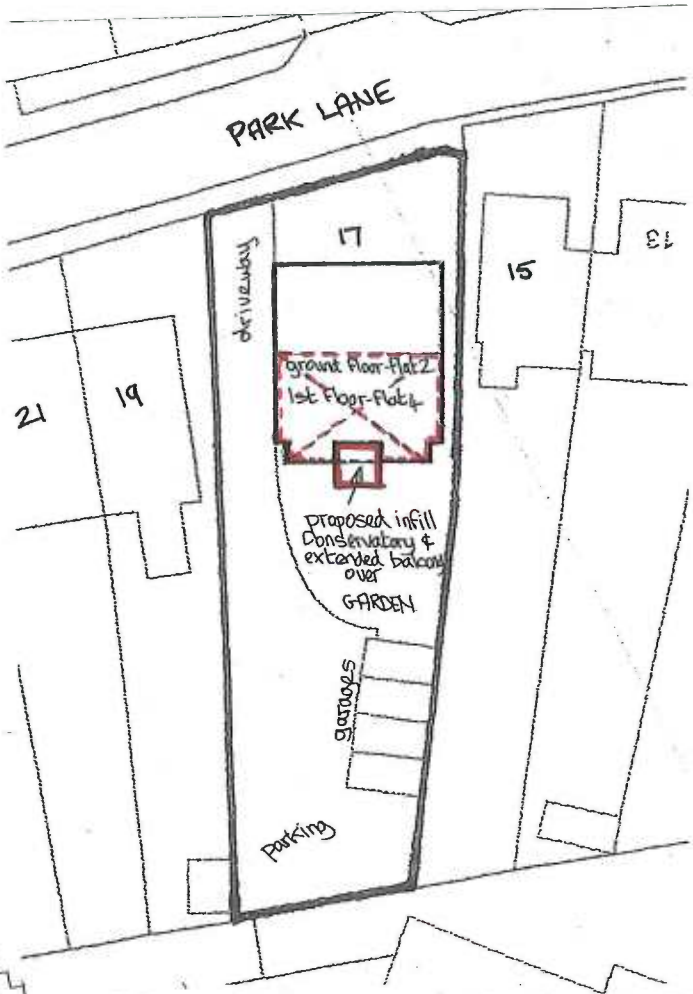

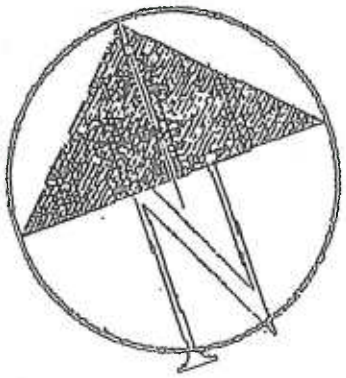

Supplied by Streetwise Maps Ltd
www.streetwise.net
Licence No: 100047474
01/09/2020 13:39

(A4 paper size)
10m 20m 30m
1:500 Scale Bar

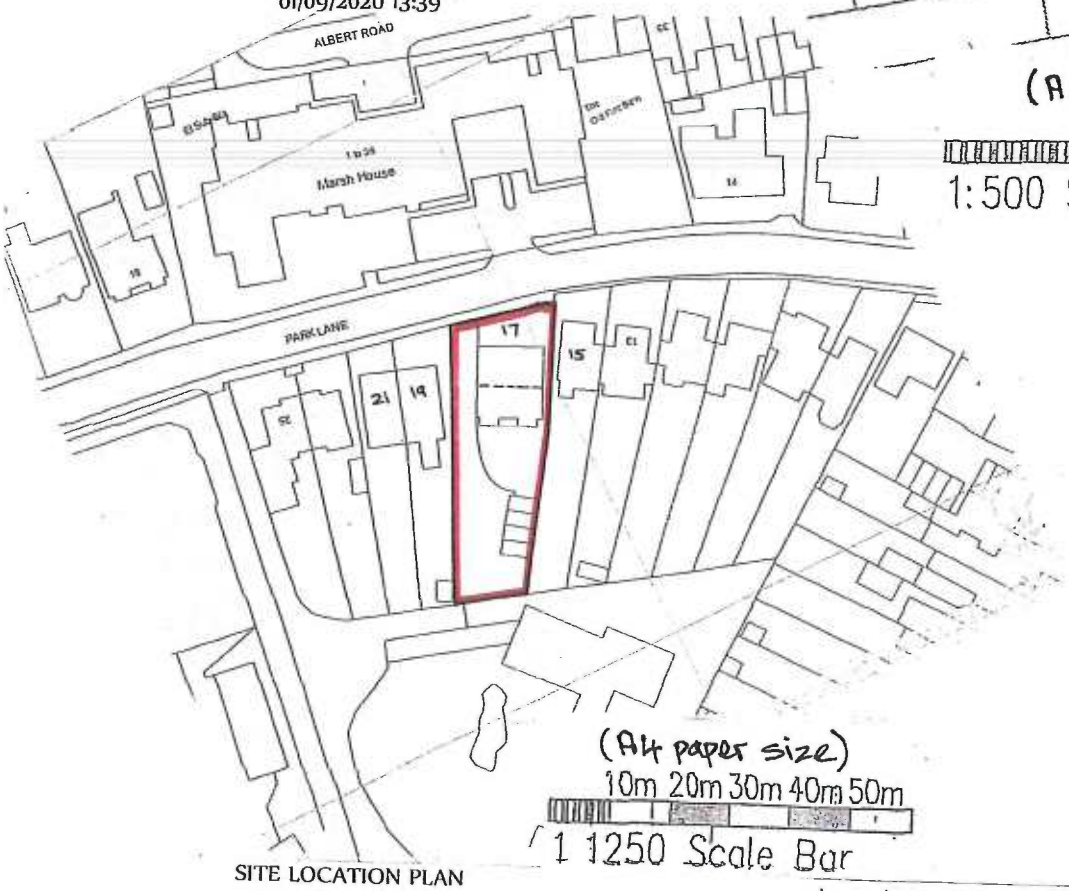

(A4 paper size)
10m 20m 30m 40m 50m
1 1250 Scale Bar

SITE LOCATION PLAN
AREA 2 HA
SCALE 1:1250 on A4
CENTRE COORDINATES: 523893, 105249

no.	date	by	revision

project
17, PARK LANE
SOUTHWICK
SUSSEX BN42 4DL

title
SITE LOCATION PLANS

GRAHAM JOHNSON DESIGNS
134 HOLLINGBURY ROAD
BRIGHTON
EAST SUSSEX BN1 7JD
Tel: 01273 821200
grahamjohnson134@aol.com

date: 8-20
scale: 1-500 1-1250 @A4
drawn: GJ
drawing number: 40325/3