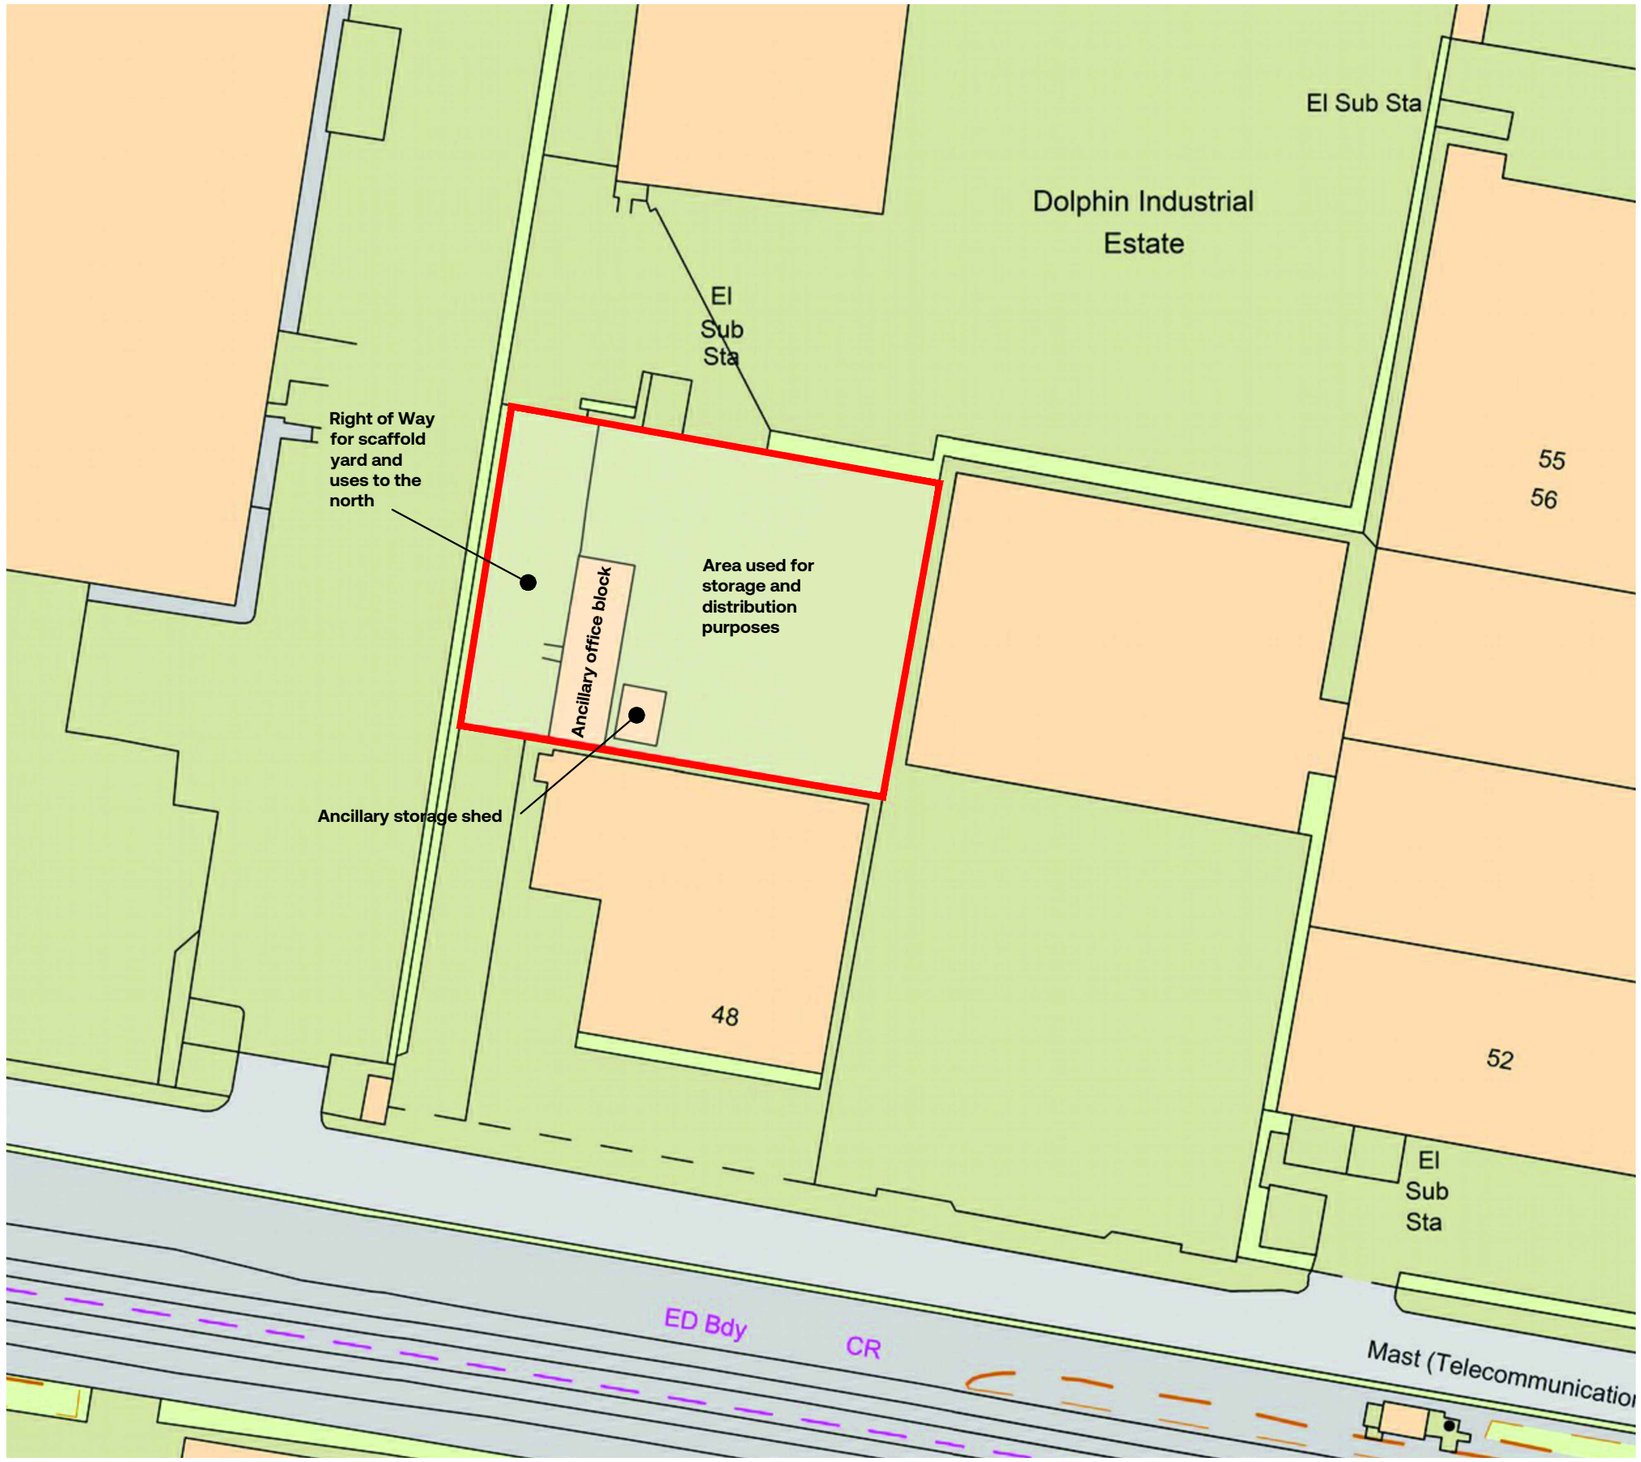


Site Plan -
1:500 @ A3

UMC ARCHITECTS®

WWW.UMCARCHITECTS.COM
INFO@UMCARCHITECTS.COM
+44 (0)1636 554 854

General Notes

- This document is to be used for the stated purpose only and should not be used for any other.
- Dimensions are all in millimetres, unless stated otherwise.
- It is the recipients responsibility to print this document to the correct size & scale.
- All relevant drawings and specifications should be read in conjunction with this document.
- Scaling of this document is not recommended.

North

Document Scale(s)

10m SCALE 1:500

Project Name

Dolphin Road

Employer	Project Address
Modal Property	**Dolphin Road, Shoreham**

RIBA Workstage	Suitability
0 - Strategic Definition	**A1 - Authorised Stage 1**

Drawn	Checked	Created	Size
CA	**CA**	**15.10.2025**	**A3**

UMC Project Reference	Scale	LOD	LOI
25467	**1:500**	**1**	**1**

Document Title

Site Plan

Document Reference

25467 - UMC - XXXX - SI - DR - A - 0101

Revision Note

Revision Note

Issue Date	Status	Current Revision
15.10.2025	**Preliminary**	**P01**