

A3 DRAWING (Print with no scaling)

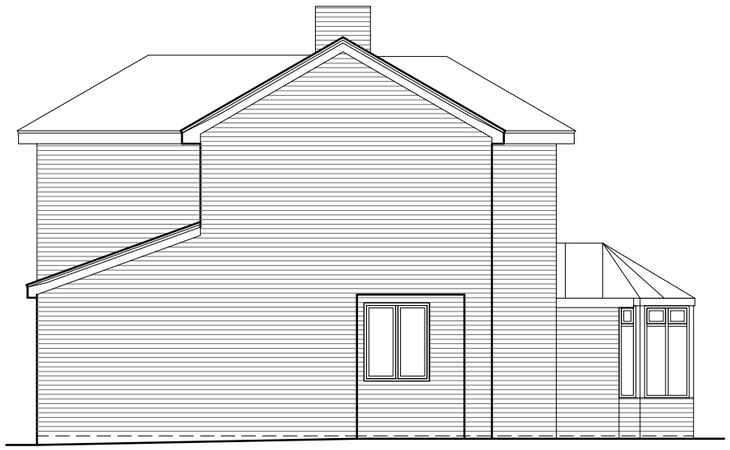


EXISTING SIDE ELEVATION (NORTH)

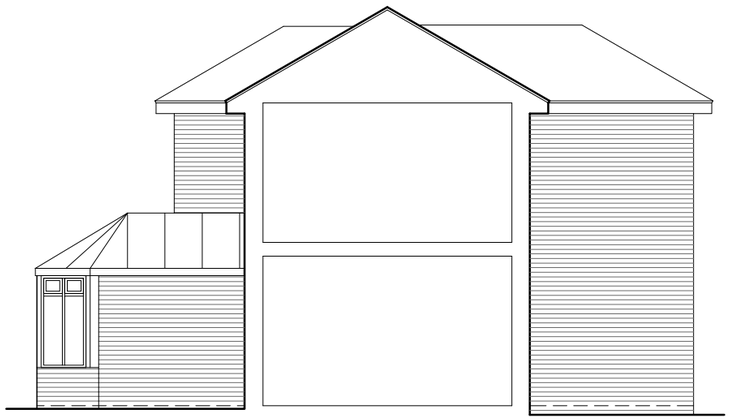

EXISTING REAR ELEVATION (WEST)



EXISTING SIDE ELEVATION (SOUTH)

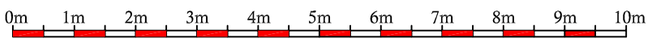

REV A : Orientation added June 2018

Proposal: PROPOSED REAR SINGLE STOREY EXTENSION

SAB
ARCHITECTURAL DESIGN CONSULTANTS

Tel: 07917858987
Email: architectural@sky.com

Drawing Description.
EXISTING ELEVATIONS

Location.
81 Irene Avenue, LANCING. BN15 9NY

For: Mr & Mrs Mansfield Osborne

Date : APRIL 2018

Scale : 1:100

Drawing No: 2018-81IA-001

rev. A

PDF processed with CutePDF evaluation edition www.CutePDF.com