

A3 DRAWING (Print with no scaling)


NORTH

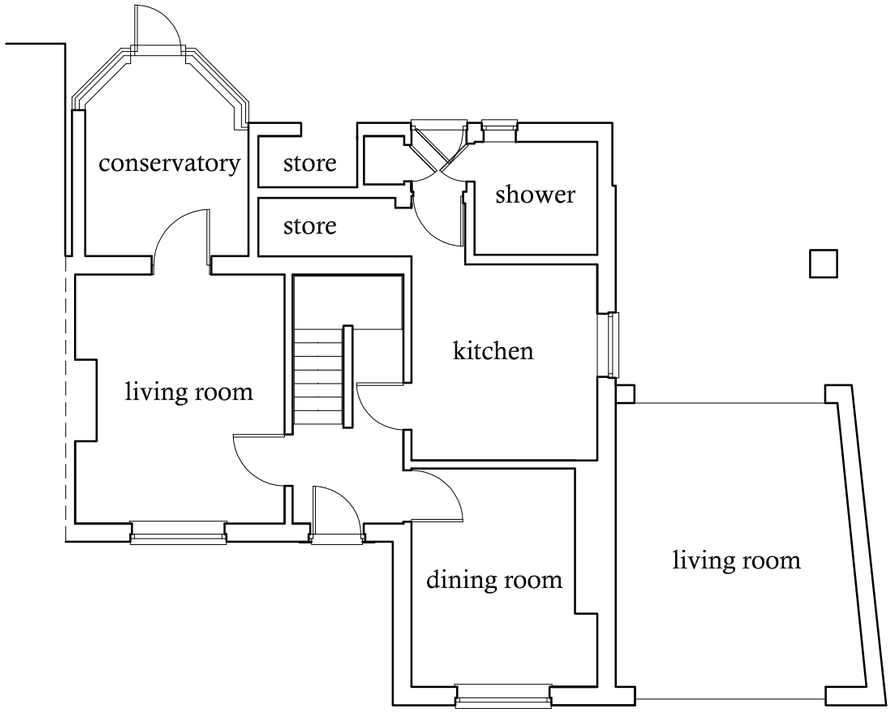

EXISTING GROUND FLOOR PLAN

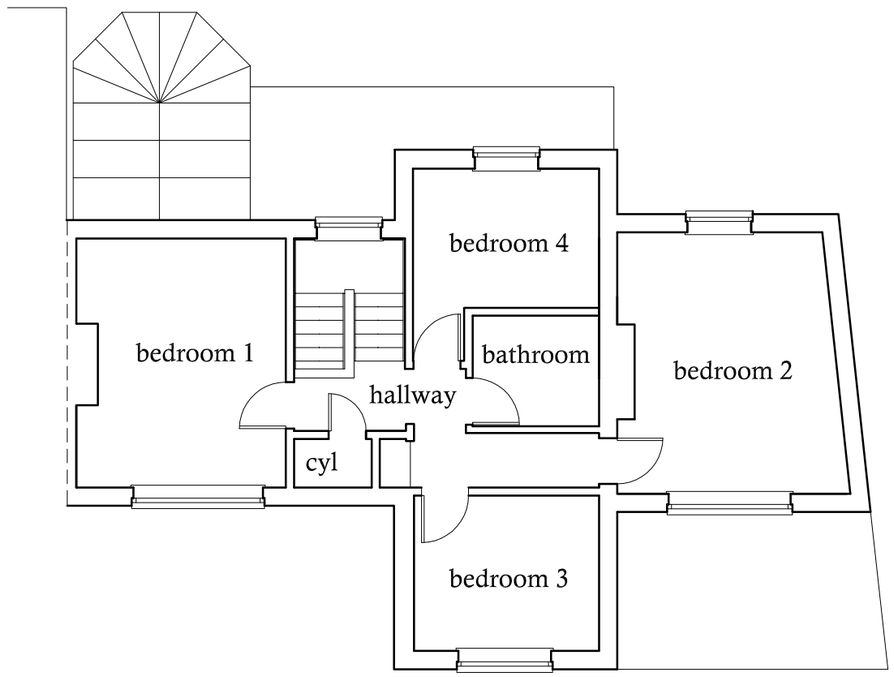

EXISTING FIRST FLOOR PLAN

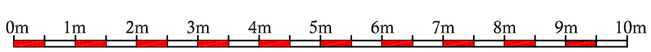

REV A : North point added June 2018

Proposal: PROPOSED REAR SINGLE STOREY EXTENSION	
SAB ARCHITECTURAL DESIGN CONSULTANTS	Drawing Description. EXISTING FLOOR PLANS Location. 81 Irene Avenue, LANCING. BN15 9NY
Tel: 07917858987 Email: architectural@sky.com	For: Mr & Mrs Mansfield Osborne — Date : APRIL 2018
Scale : 1:100	Drawing No: 2018-81IA-002 — rev. A

PDF processed with CutePDF evaluation edition www.CutePDF.com