A3 DRAWING (Print with no scaling)

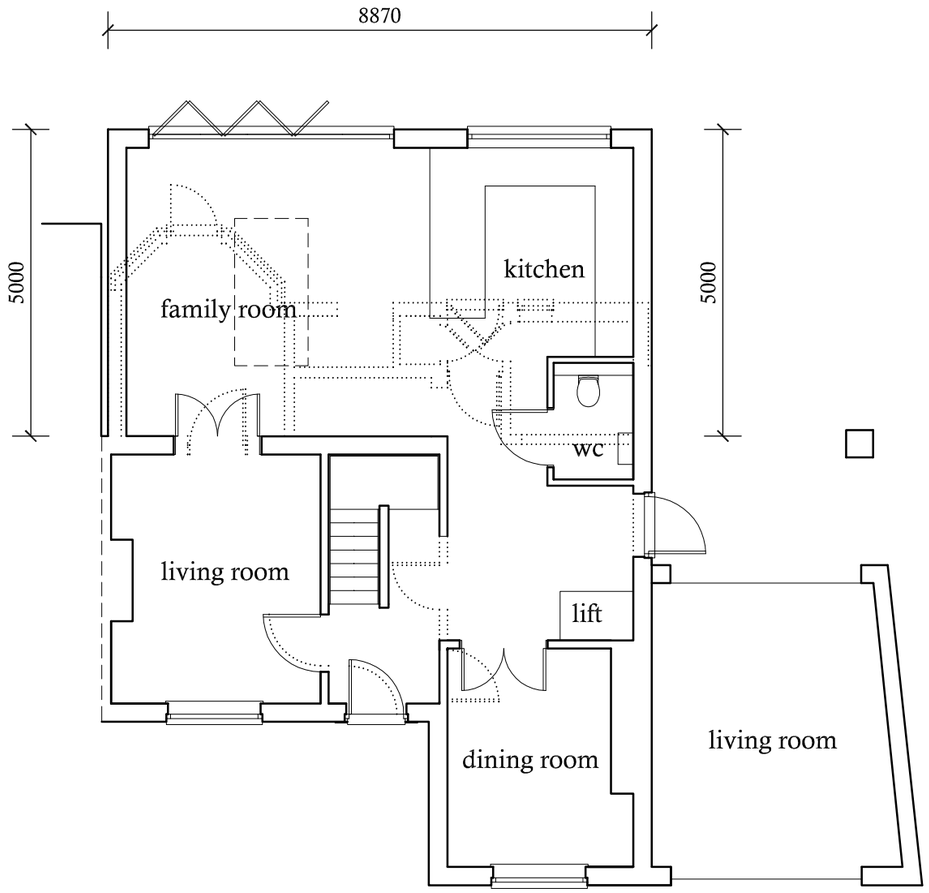

PROPOSED GROUND FLOOR PLAN



PROPOSED FIRST FLOOR PLAN

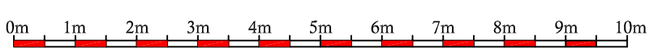

REV A : North point added June 2018

Proposal: PROPOSED REAR SINGLE STOREY EXTENSION	
SAB ARCHITECTURAL DESIGN CONSULTANTS Tel: 07917858987 Email: architectural@sky.com	Drawing Description. PROPOSED FLOOR PLANS Location. 81 Irene Avenue, LANCING. BN15 9NY For: Mr & Mrs Mansfield Osborne Date : APRIL 2018
Scale : 1:100	Drawing No: 2018-81IA-004 rev. A

PDF processed with CutePDF evaluation edition www.CutePDF.com