DO NOT SCALE FROM THIS DRAWING


1m 2m 3m 4m 5m 6m 7m 8m 9m 10m

1:50 Scale Bar


ADUR & WORTHING
PLANNING SERVICES
PLAN AWDM/0812/15
DATE VALID - 8 JUN 2015



West Elevation

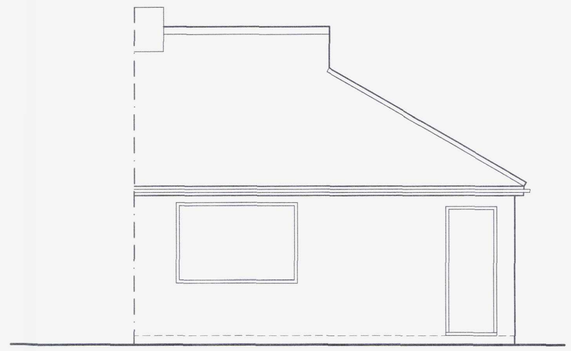

North Elevation

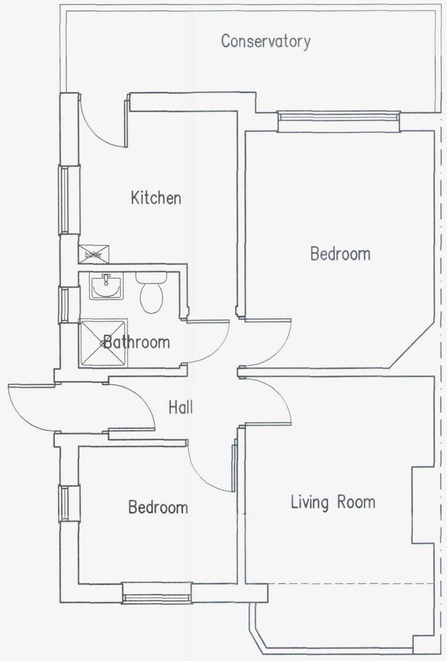


Ground Floor Plan

# Proposed Single Storey Rear Extension At: 19 Buci Crescent, Shoreham-By-Sea, West Sussex

rja Planning & Building Consultants Ltd.
16 Greenacres
Shoreham-By-Sea
West Sussex
BN43 5WY
t/f: 01273 467297 mob: 07971 375739
e: rex@rjapbc.co.uk web: www.rjapbc.co.uk

Chartered Institute of Architectural Technologists

PROJECT: 19 Buci Crescent, Shoreham-By-Sea
DRAWING TITLE: Existing Floor Plans, Elevations
CLIENT: Mr & Mrs A Alderson
DWG NO: 15545-02
REVISION:
SCALE: 1:50 @ A1
DATE: 26.01.15
DRAWN: rex