

Elevation

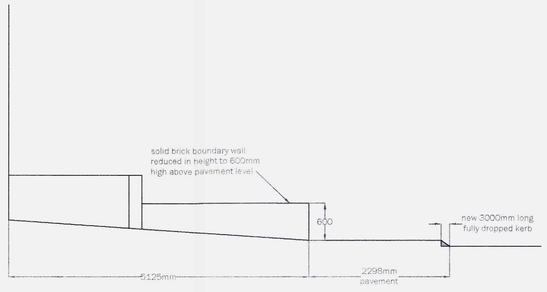

Section

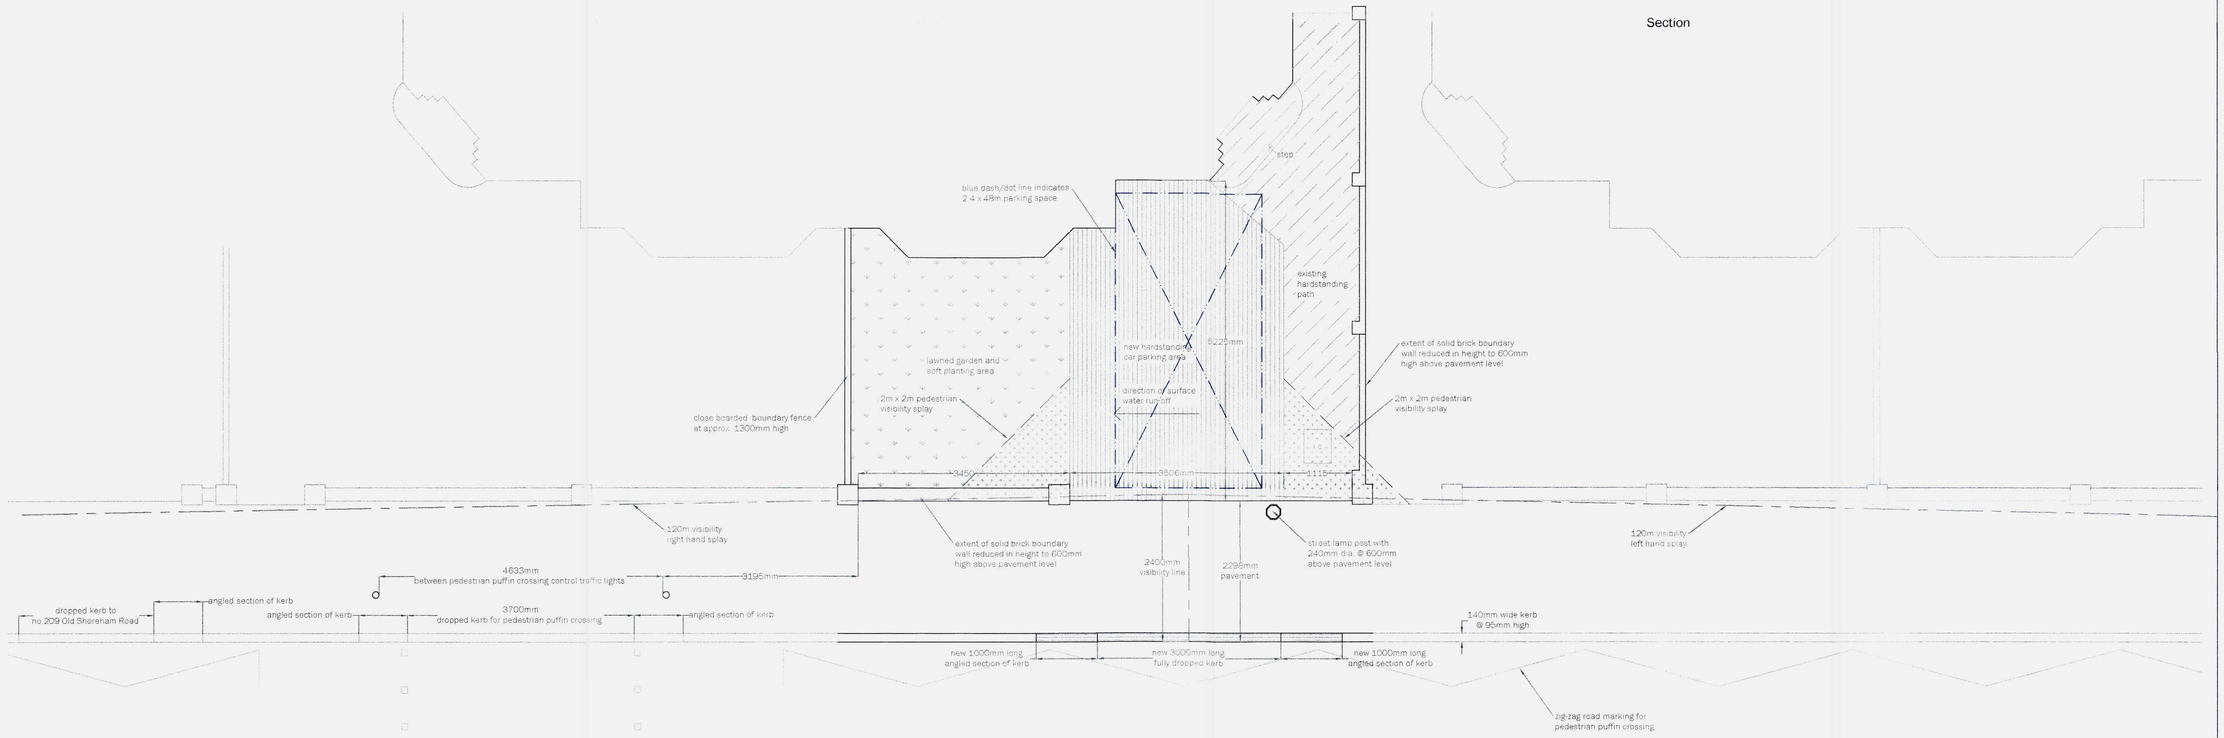

Plan

s c a l e b a r

0m 1m 2m 3m 4m

ADUR & WORTHING PLANNING SERVICES

PLAN AWDM/1325/13

DATE VALID Rec. 12/11/13

north

r e v i s i o n s

no.	date	description
a	12.11.13	Parking space indicated & visibility splay altered

HUNTER DAVIDSON DESIGN

• 125 Freshfield Road • Brighton • BN2 0BR •

• tel: 07821 172556 •

• e-mail: mark-hdd@ntlworld.com •

client	Mr & Mrs Salib
job	213 Old Shoreham Road Southwick West Sussex BN42 4LS
dwg no.	202.102 .a
title	Proposed Plan, Elevation and Section of Front Garden Area
drawn by	MD
scale	1 : 50 @ A1 / 1 : 100 @ A3
date	14.10.13

Do not scale off drawing.
Check all dimensions on site before any work commences.
All goods, materials and workmanship to conform with current Building Regulations, Codes of Practice and British Standards.
This drawing shall not be reused, copied, or reproduced in any form without the prior authorisation of Hunter Davidson Design.
Copyright of Hunter Davidson Design.